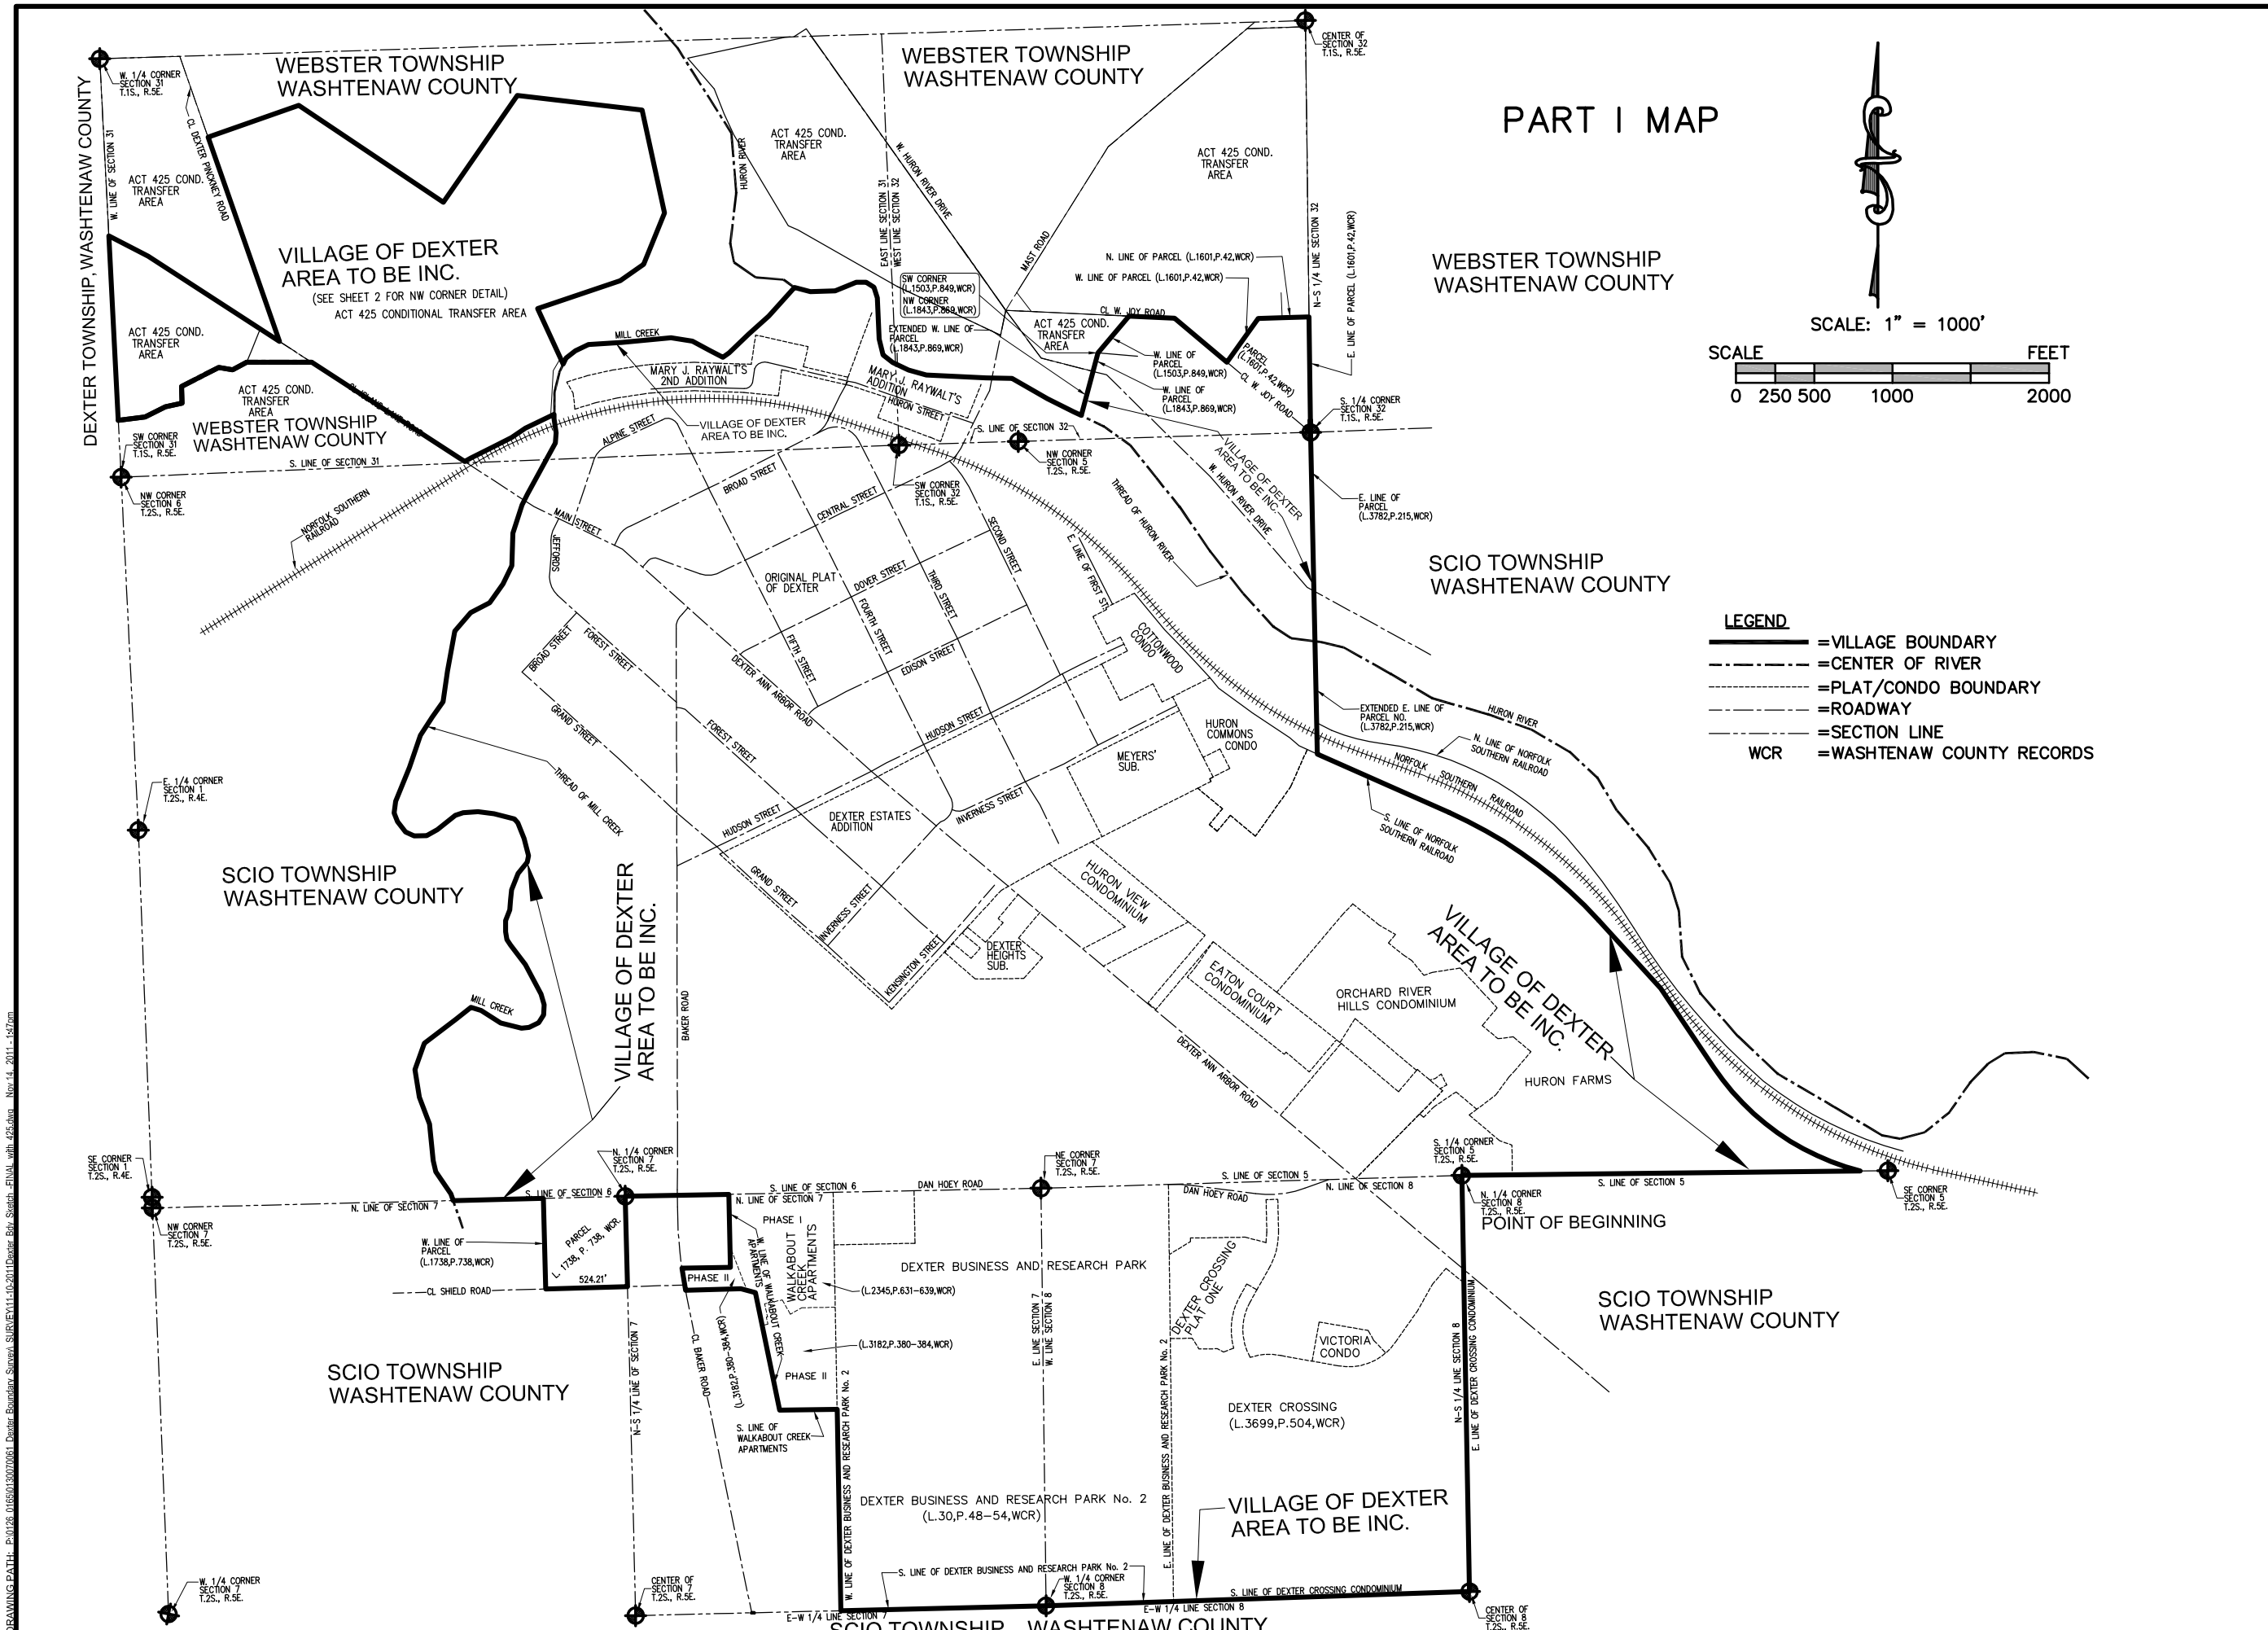

OHM

DATE	BID DATE	CADD	ENGINEER	PROJ MGR	SECTION	TOWN	RANGE
02/16/09		AWS		AWS	5-8, 31 & 32	2S., 1S.	5E.

CITY/VILLAGE/TOWNSHIP: VILLAGE OF DEXTER
COUNTY: WASHTENAW
SCALE: H: 1"=1000' V: NA
JOB #: 0130-07-0061
HORIZ DATUM: NAD83/CORS
VERT DATUM: NA

REVISIONS:
VILLAGE OF DEXTER 10-13-2009
VILLAGE OF DEXTER 10-26-2009
VILLAGE OF DEXTER 11-02-2009

REVISIONS:
STATE BOUNDARY COMMISSION REVIEW 2/10/2010
STATE BOUNDARY COMMISSION REVIEW 5/11/2010
STATE BOUNDARY COMMISSION REVIEW 6/16/2010

REVISIONS:
VILLAGE OF DEXTER 12-02-2010
VILLAGE OF DEXTER 11-07-2011
CONTINUITY PARCEL 11-14-2011

34000 Plymouth Road | Livonia, MI 48150 | P (734) 522-6711 | F (734) 522-6427 | WWW.OHM-ADVISORS.COM

COPYRIGHT 2008 OHM ALL DRAWINGS AND WRITTEN MATERIALS APPEARING HEREIN CONSTITUTE THE ORIGINAL AND UNPUBLISHED WORK OF OHM AND THE SAME MAY NOT BE DUPLICATED, DISTRIBUTED, OR DISCLOSED WITHOUT PRIOR WRITTEN CONSENT OF OHM

VILLAGE OF DEXTER BOUNDARY
PERIMETER MAP
PART I MAP

SHEET 1 OF 3

DRAWING PATH: P:\0126 0165\0130070061 Dexter Boundary Survey\SURVEY\11-10-2011\Dexter Bdy Sketch_FINAL with 425.dwg Nov 14, 2011 - 1:47pm