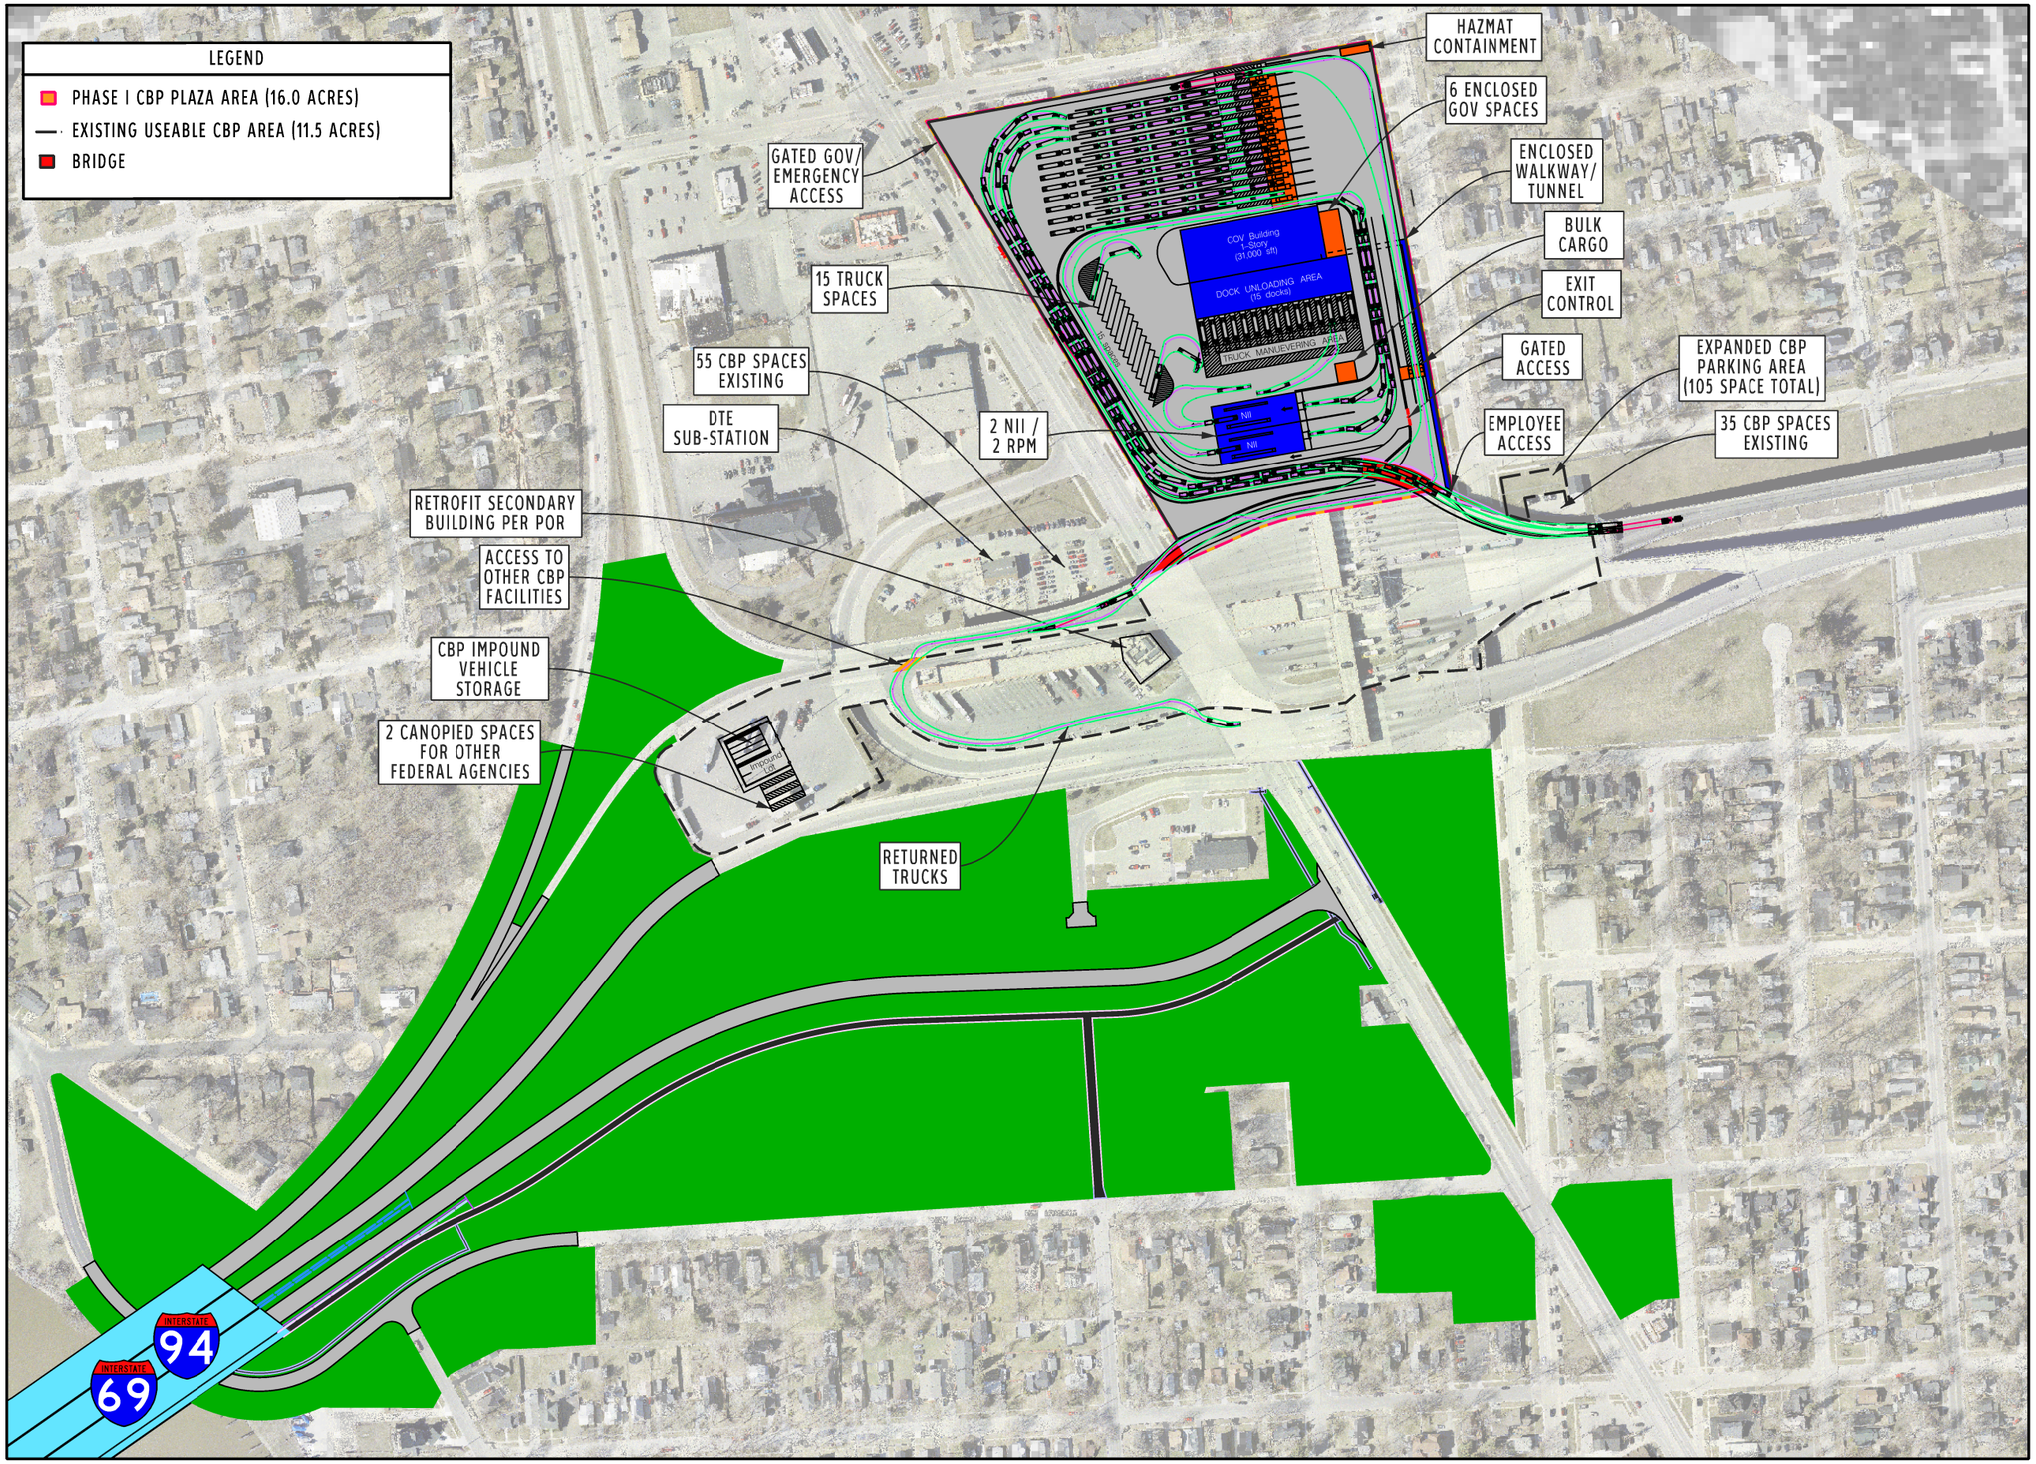

MDOT Michigan Department of Transportation

DRAFT (02-10-10)

BLUE WATER BRIDGE PLAZA

POR REVISION 10-20-10

SCALE (IN FEET)

0 100 200 300 400 500

N W E S