ZERBE RD

US-131

PR 200' ROW

MATCH LINE-SHEET 2 OF 3

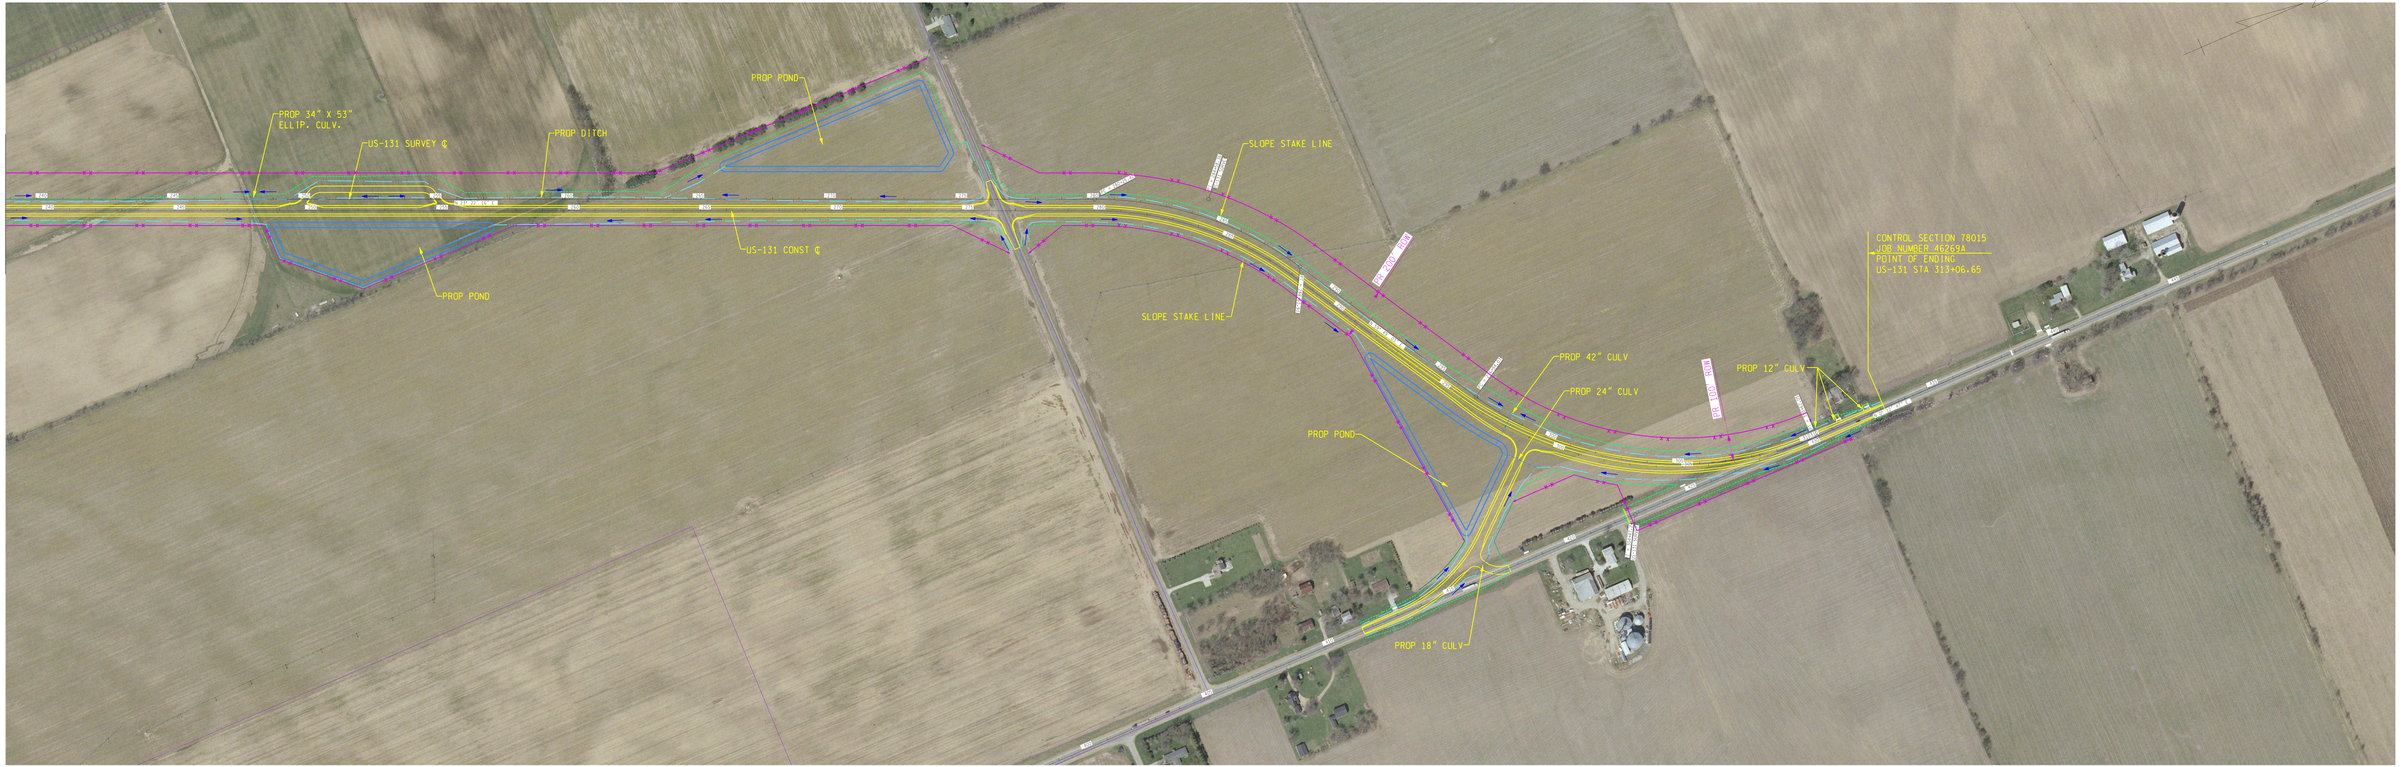

US-131 BR

US-131 BR

URS

MDOT

US-131 CONSTANTINE BYPASS - SHEET 3 OF 3

DATE	SCALE	CONT. SEC.	JOB NO.	DESIGN UNIT
08/23/11	1"=100'	78015	46269A	KALAMAZOO TSC