# Delaminations

Bridge: 5003 NB Lane: 1 Image Name: 1_6114000_56609_340.tif

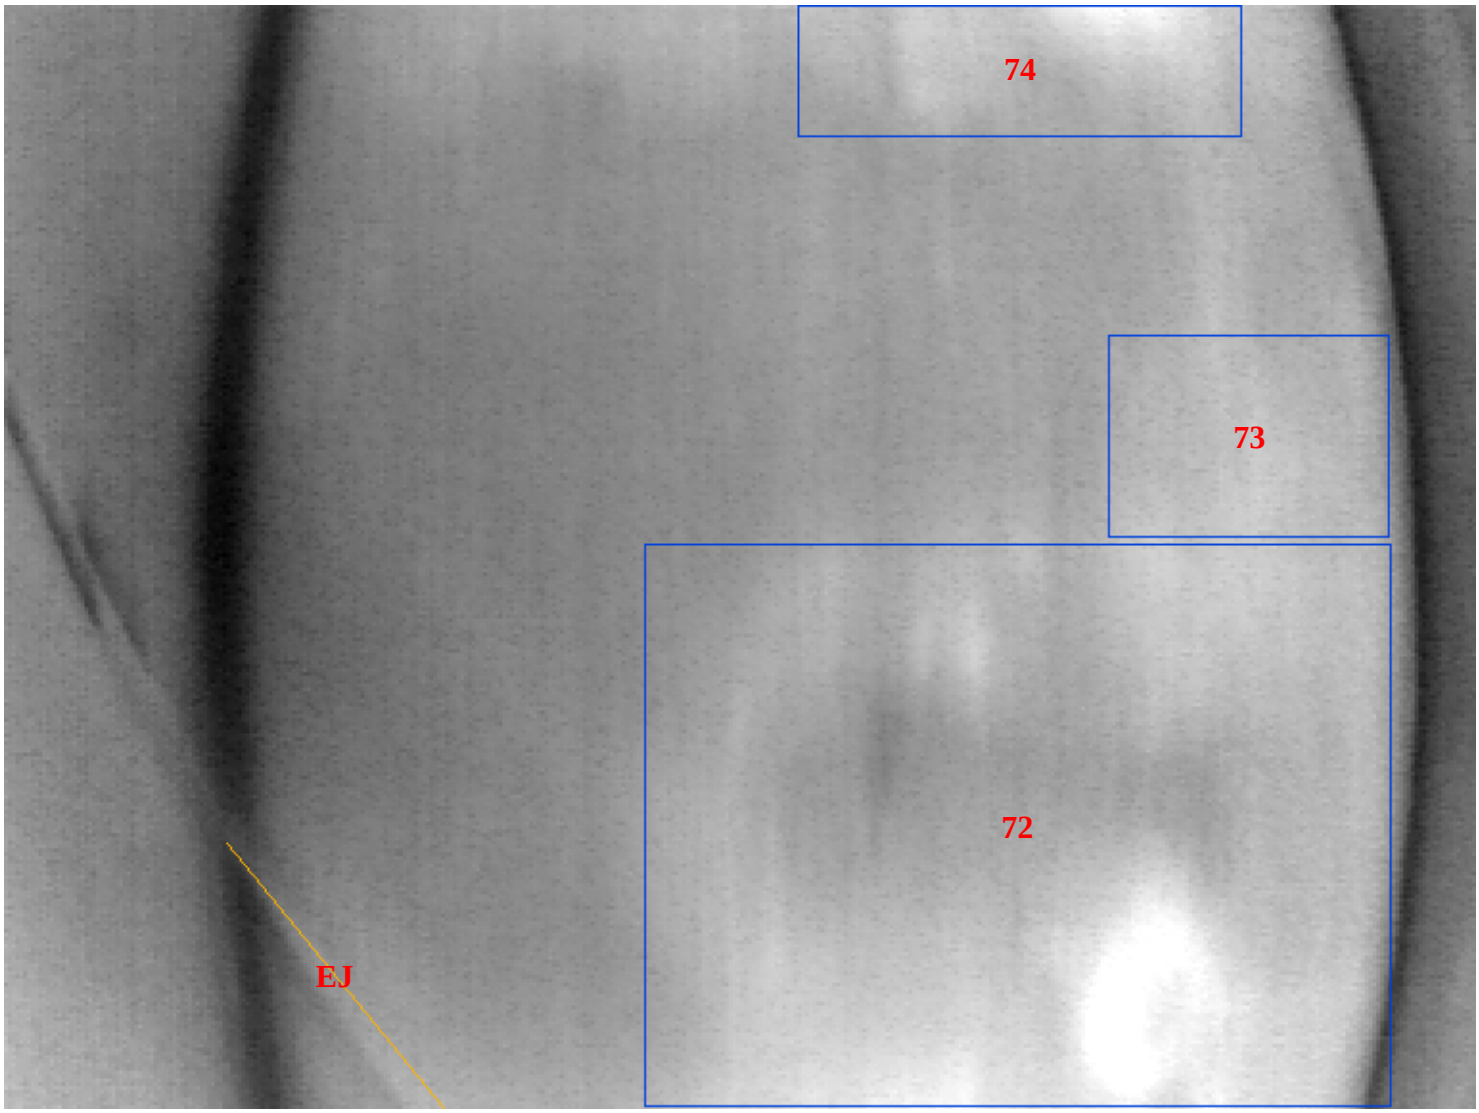


| Defect # | EJ | 72 | 73 | 74 |
|---|---|---|---|---|
| Feet from Start | 151.79 | 153.19 | 156.83 | 160.24 |
| Feet from Right | 10.86 | 4.36 | 2.16 | 4.34 |
| Defect Size | NA | 39.17 sq ft | 5.32 sq ft | 5.47 sq ft |
| Length x Width (ft) | NA | 5.27 x 7.11 | 1.90 x 2.68 | 1.24 x 4.23 |
| Type | Joint | Delam | Delam | Delam |

Return to Overview

# Delaminations

Bridge: 5003 NB Lane: 1 Image Name: 1_6337000_56589_347.tif

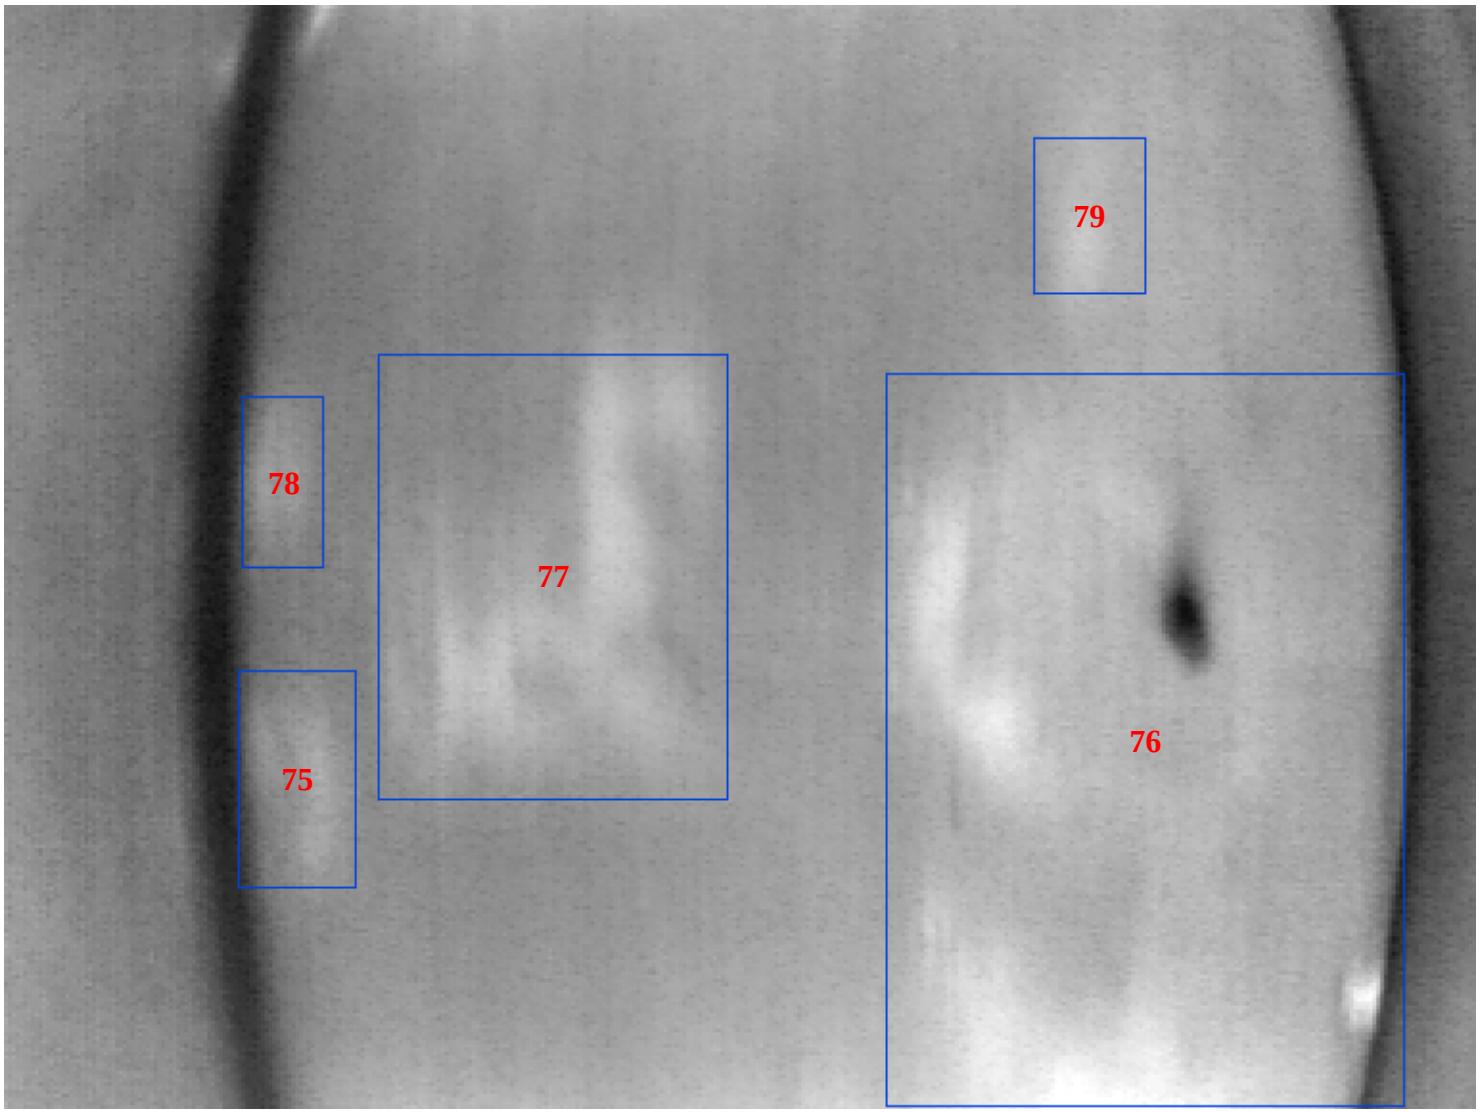


| Defect # | 75 | 76 | 77 | 78 | 79 |
|---|---|---|---|---|---|
| Feet from Start | 164.14 | 164.50 | 166.03 | 166.91 | 169.40 |
| Feet from Right | 11.21 | 3.14 | 8.78 | 11.35 | 3.67 |
| Defect Size | 2.41 sq ft | 35.46 sq ft | 14.57 sq ft | 1.32 sq ft | 1.65 sq ft |
| Length x Width (ft) | 2.04 x 1.13 | 6.86 x 4.94 | 4.17 x 3.34 | 1.61 x 0.78 | 1.47 x 1.08 |
| Type | Delam | Delam | Delam | Delam | Delam |

Return to Overview

# Delaminations

Bridge: 5003 NB Lane: 1 Image Name: 1_6555000_56589_347.tif

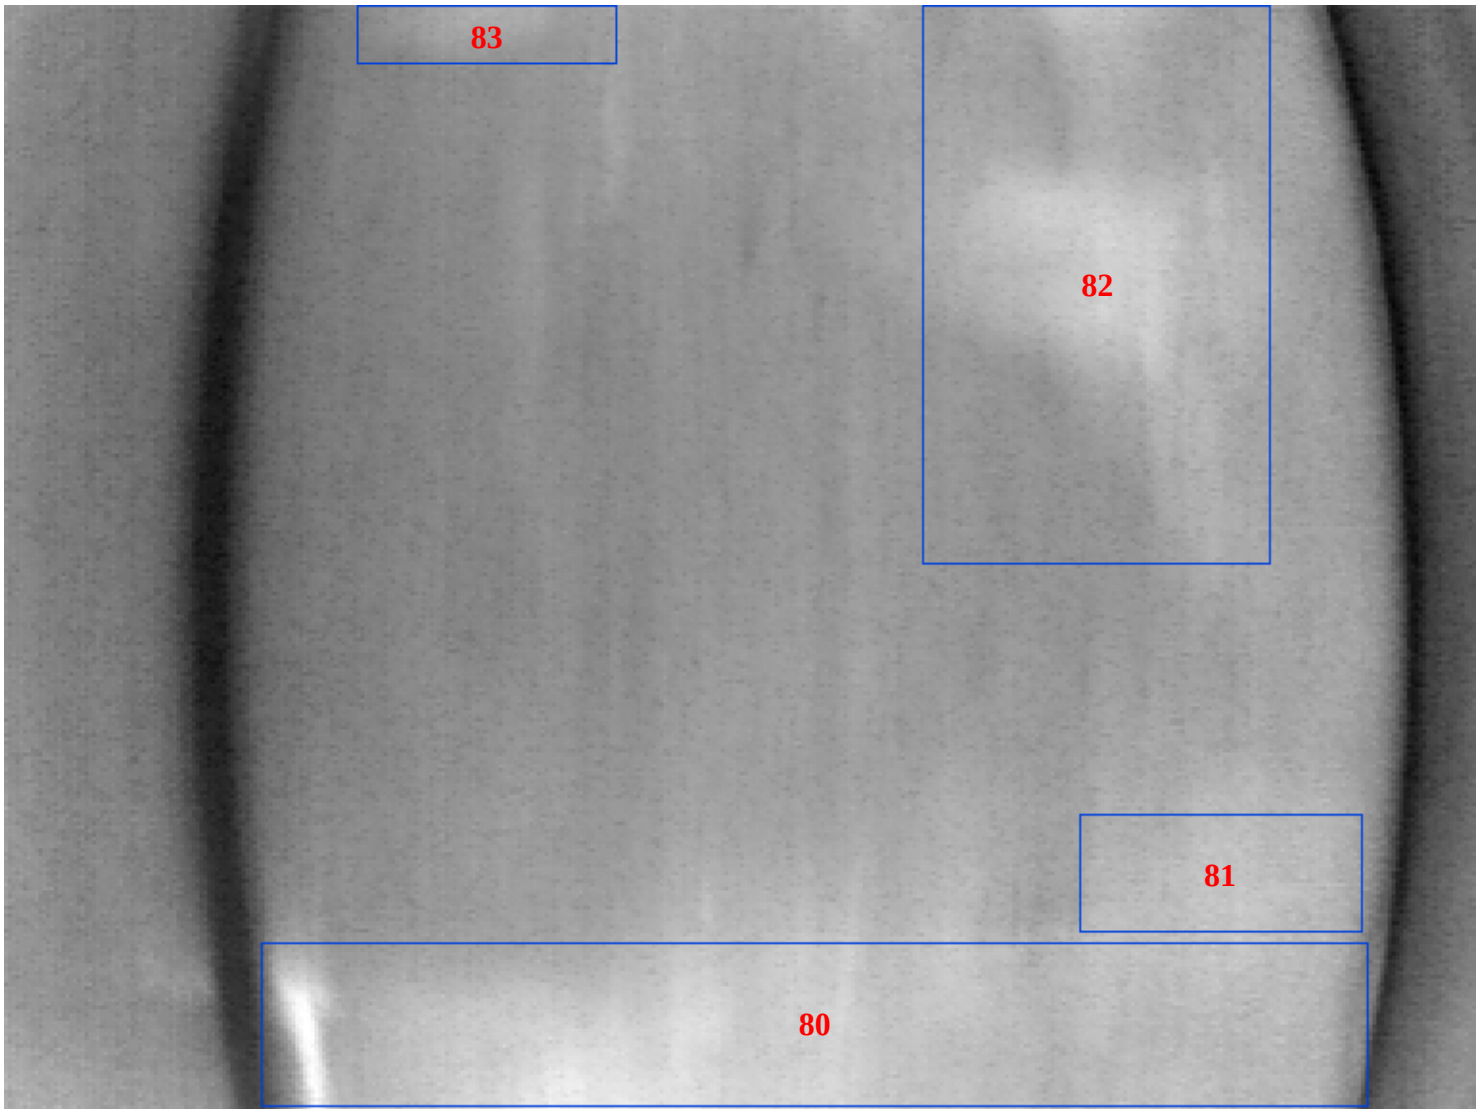


| Defect # | 80 | 81 | 82 | 83 |
|---|---|---|---|---|
| Feet from Start | 172.12 | 173.54 | 179.04 | 181.37 |
| Feet from Right | 6.29 | 2.42 | 3.61 | 9.41 |
| Defect Size | 16.98 sq ft | 3.13 sq ft | 18.15 sq ft | 1.44 sq ft |
| Length x Width (ft) | 1.54 x 10.54 | 1.11 x 2.70 | 5.23 x 3.32 | 0.56 x 2.48 |
| Type | Delam | Delam | Delam | Delam |

Return to Overview

# Delaminations

Bridge: 5003 NB Lane: 1 Image Name: 1_6776000_56589_347.tif

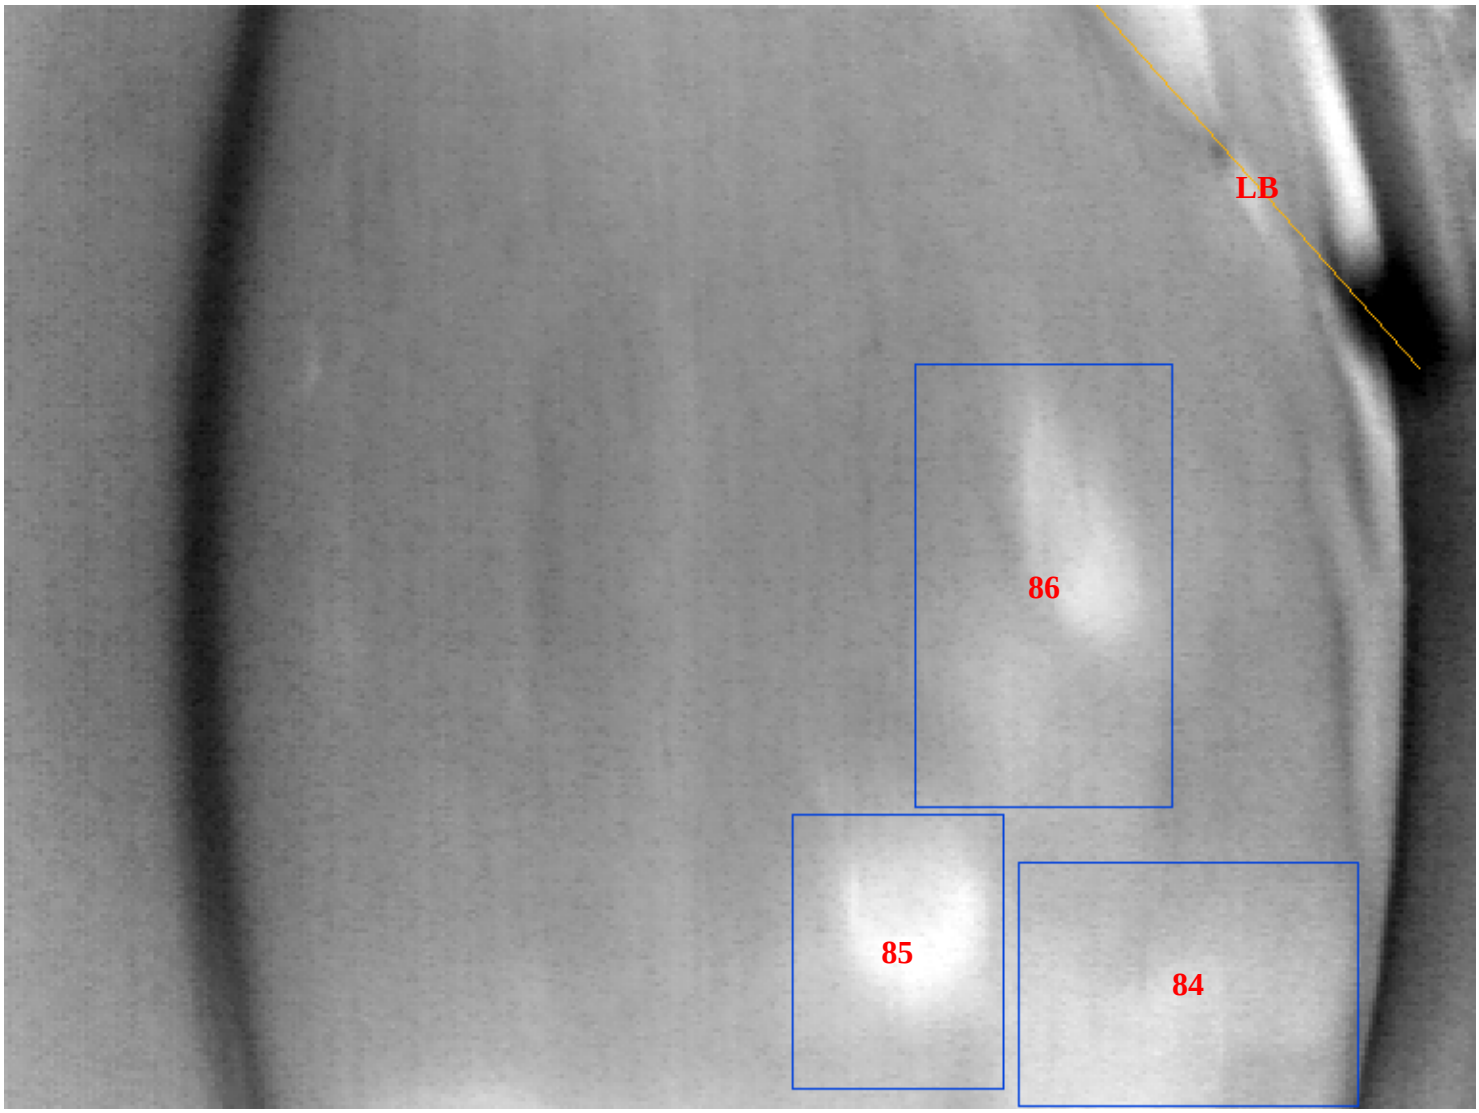


| Defect # | 84 | 85 | 86 | LB |
|---|---|---|---|---|
| Feet from Start | 182.92 | 183.23 | 186.65 | 190.38 |
| Feet from Right | 2.73 | 5.50 | 4.11 | 2.08 |
| Defect Size | 7.78 sq ft | 5.46 sq ft | 10.70 sq ft | NA |
| Length x Width (ft) | 2.29 x 3.24 | 2.58 x 2.02 | 4.16 x 2.46 | NA |
| Type | Delam | Delam | Delam | Lane Bound |

Return to Overview

# Delaminations

Bridge: 5003 NB Lane: 1 Image Name: 1_6994000_56589_347.tif

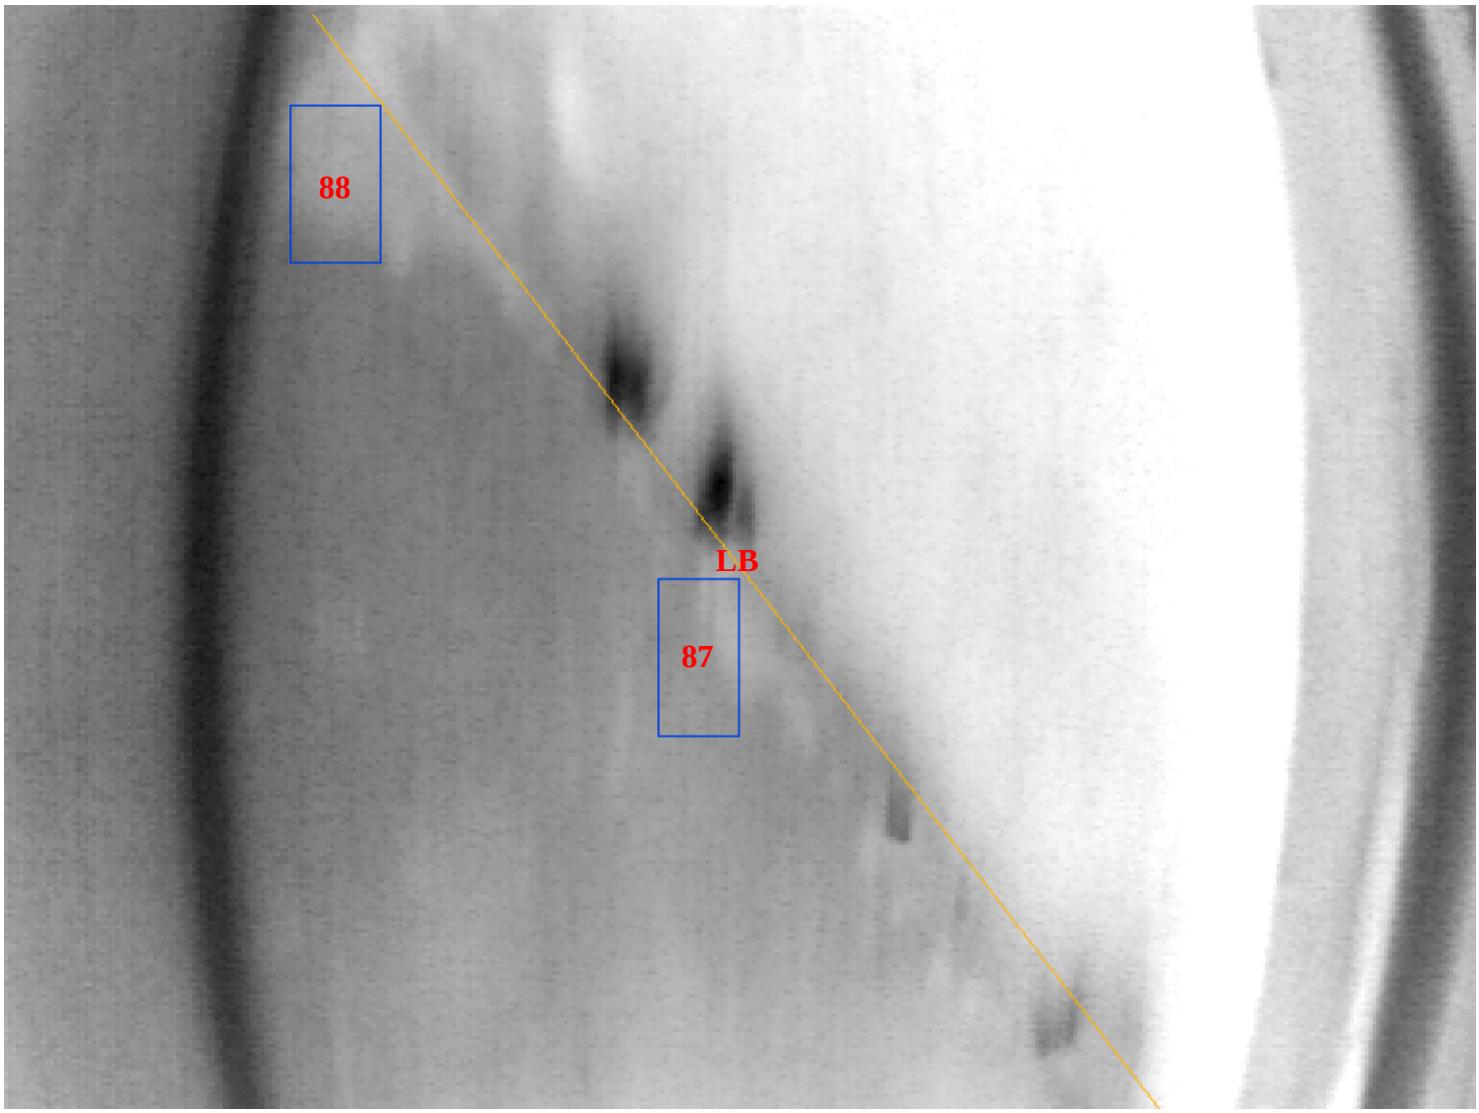


| Defect # | 87 | LB | 88 |
|---|---|---|---|
| Feet from Start | 196.26 | 197.16 | 200.68 |
| Feet from Right | 7.39 | 7.05 | 10.85 |
| Defect Size | 1.22 sq ft | NA | 1.36 sq ft |
| Length x Width (ft) | 1.49 x 0.78 | NA | 1.49 x 0.88 |
| Type | Delam | Lane Bound | Delam |

Return to Overview

# Delaminations

Bridge: 5003 NB Lane: 2 Image Name: 2_1737000_70503_323.tif

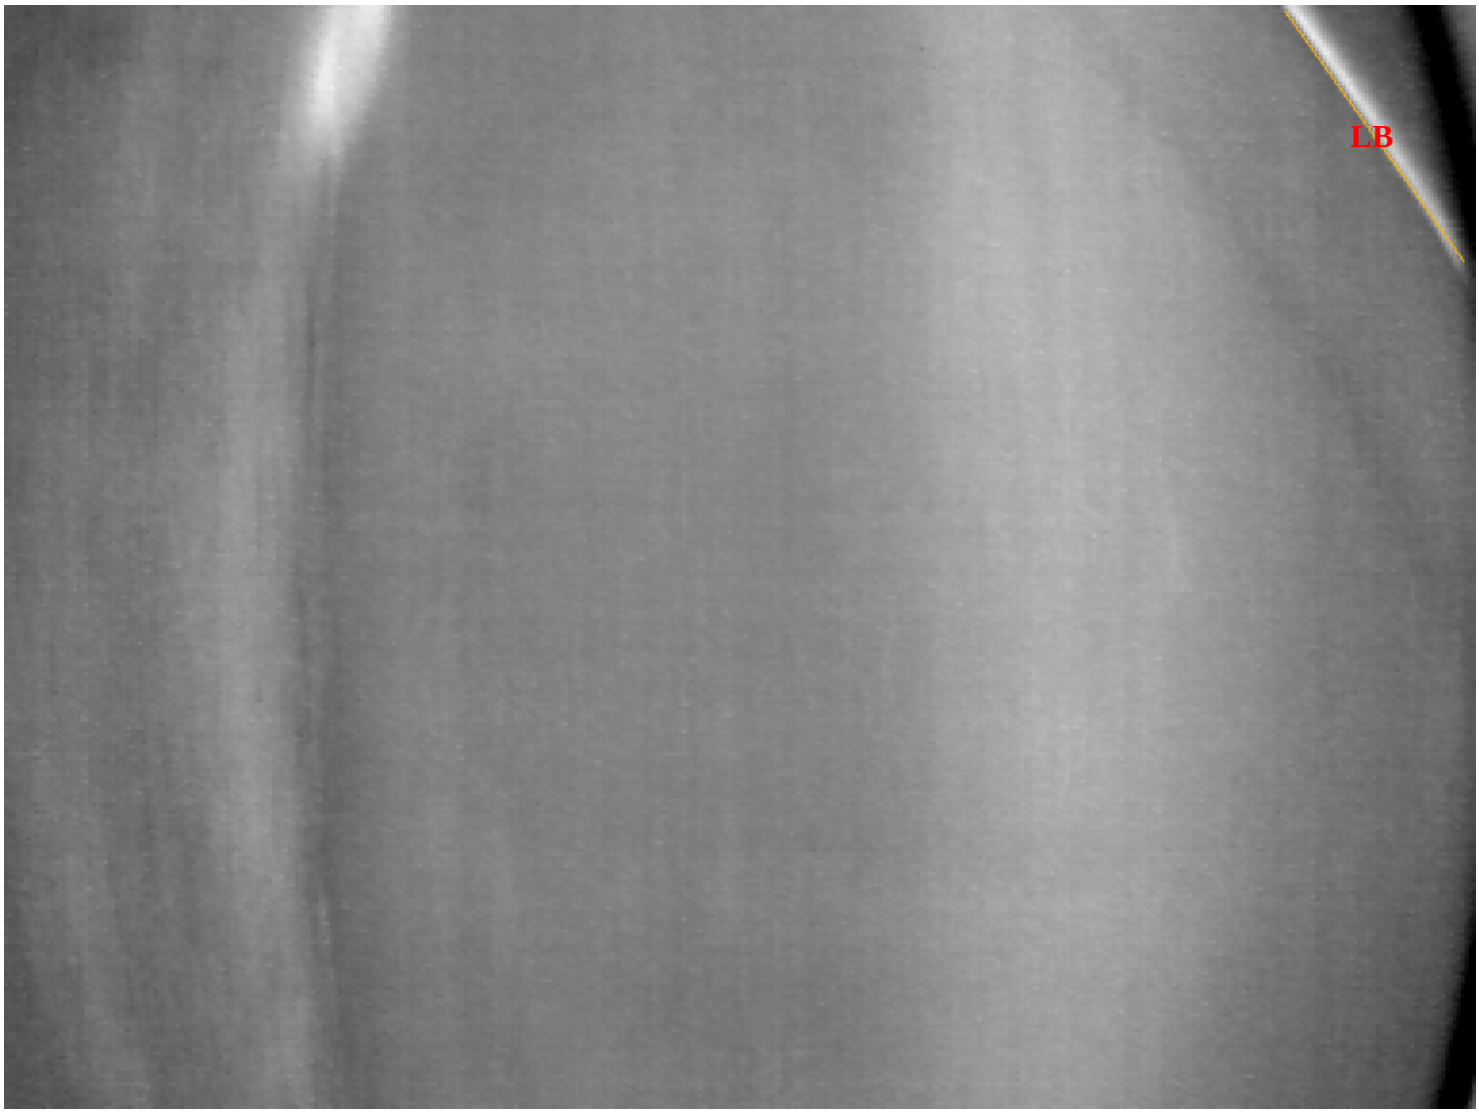


| | |
|---|---|
| Defect # | LB |
| Feet from Start | 1.38 |
| Feet from Right | 14.98 |
| Defect Size | NA |
| Length x Width (ft) | NA |
| Type | Lane Bound |

Return to Overview

# Delaminations

Bridge: 5003 NB Lane: 2 Image Name: 2_1912000_70503_323.tif

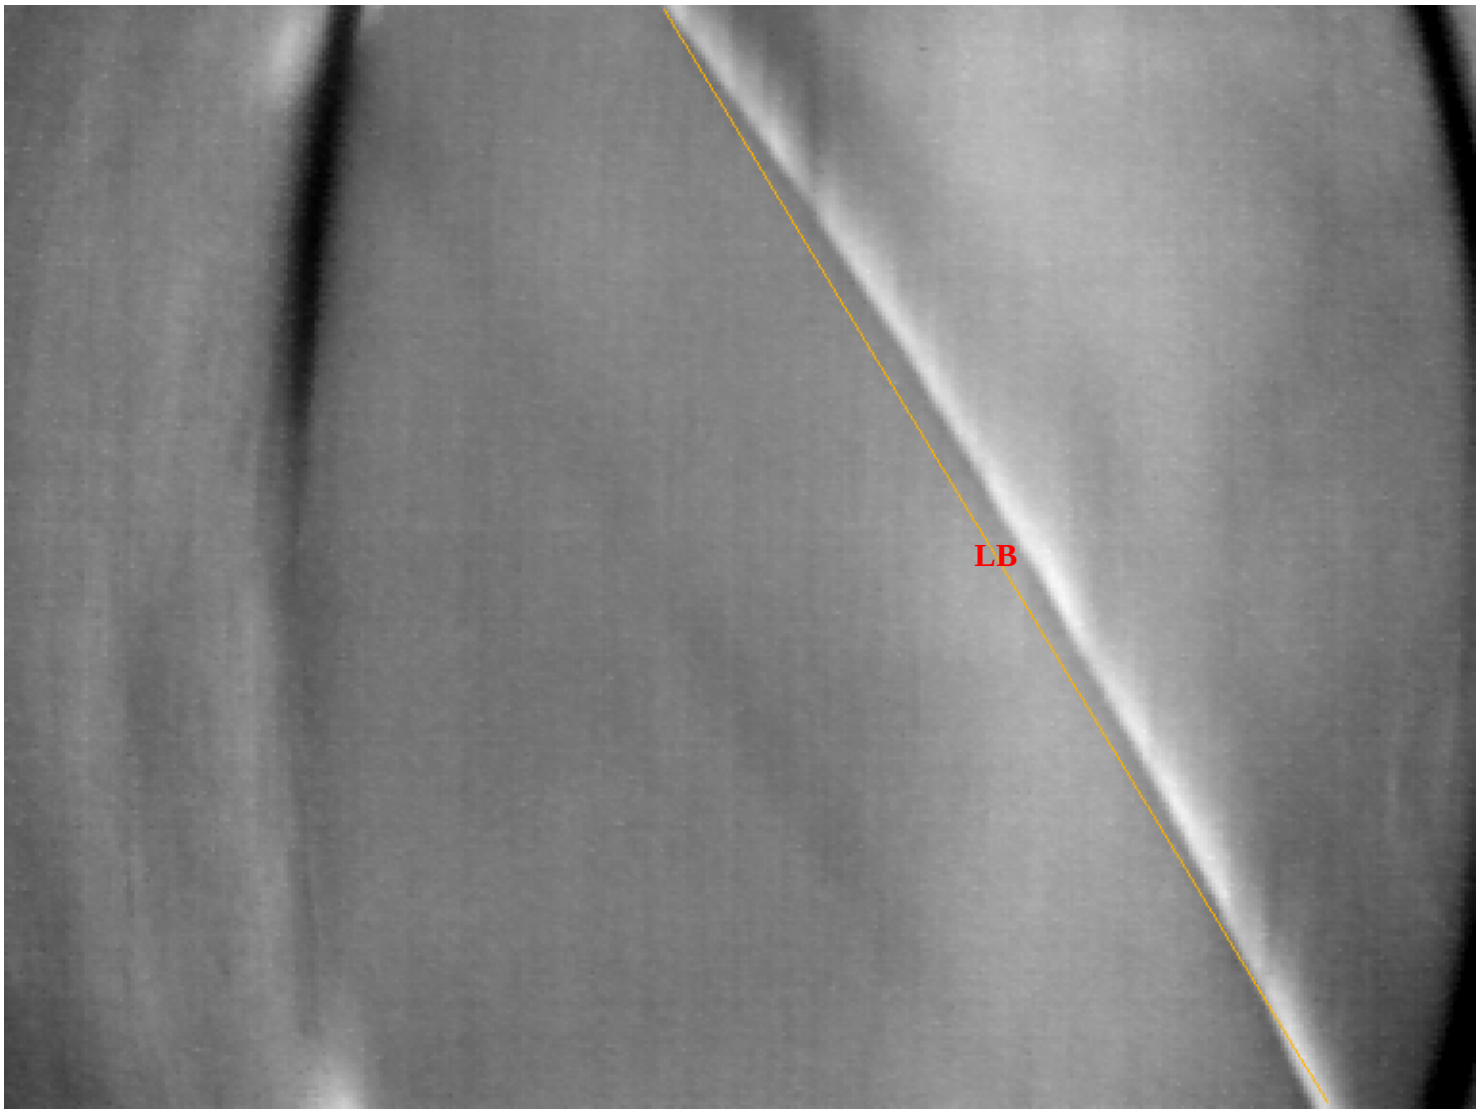


| | |
|---|---|
| Defect # | LB |
| Feet from Start | 7.74 |
| Feet from Right | 18.58 |
| Defect Size | NA |
| Length x Width (ft) | NA |
| Type | Lane Bound |

Return to Overview

# Delaminations

Bridge: 5003 NB Lane: 2 Image Name: 2_2085000_69308_329.tif

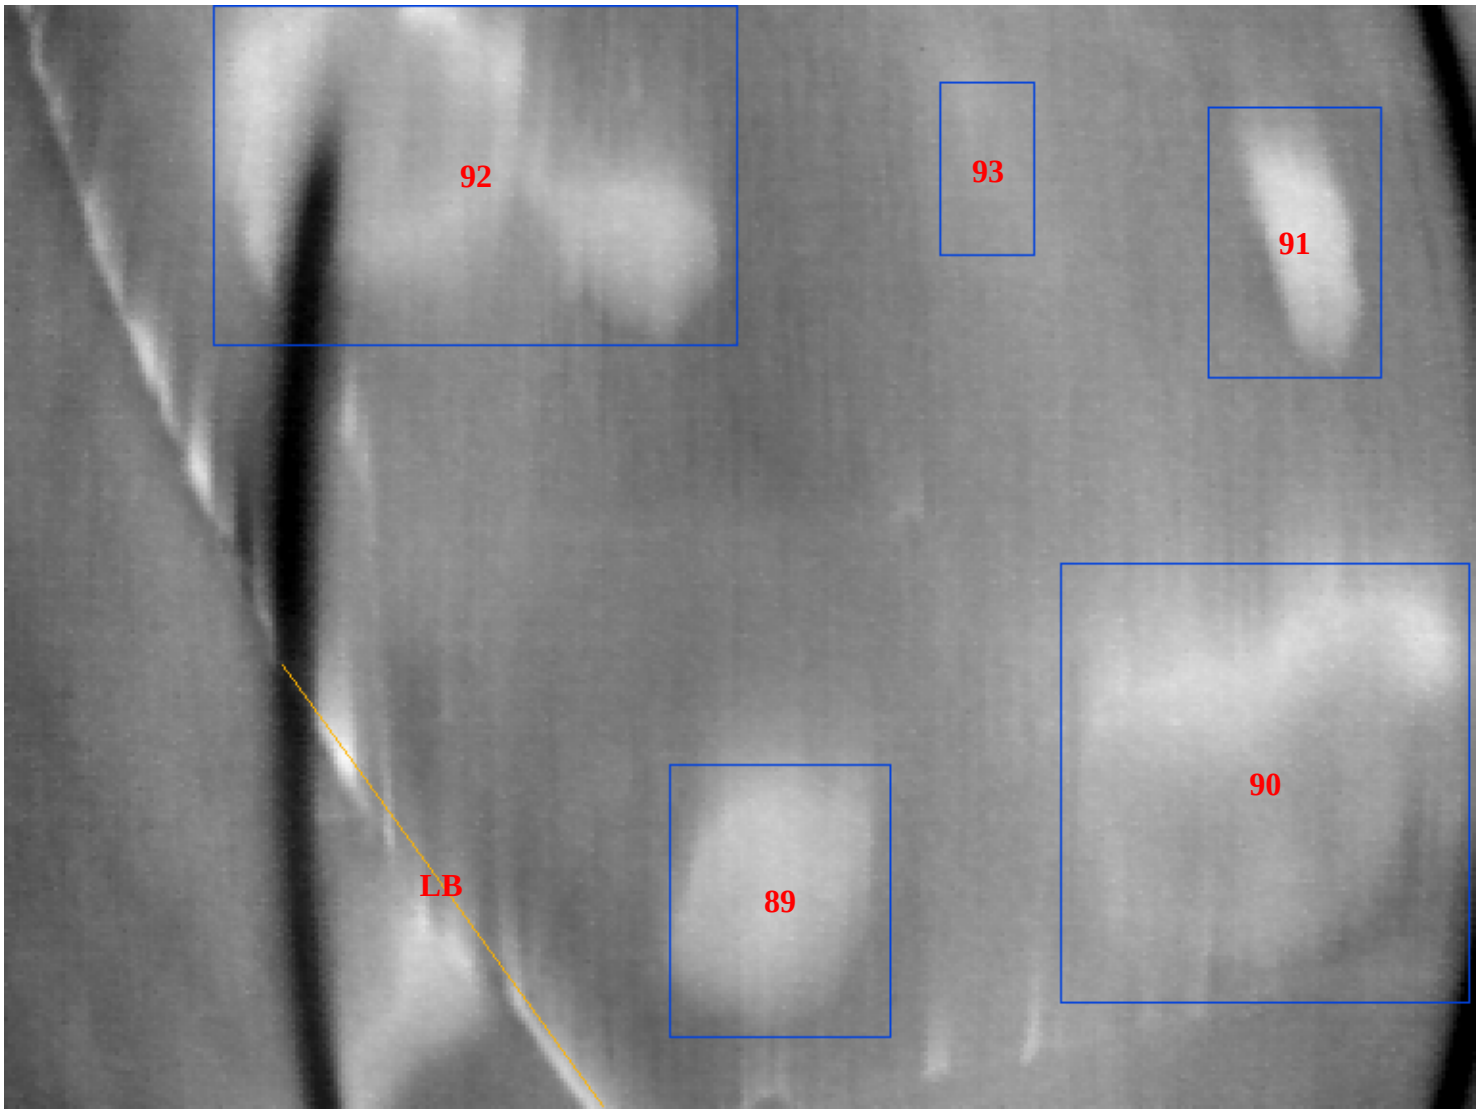


| Defect # | 89 | LB | 90 | 91 | 92 | 93 |
|---|---|---|---|---|---|---|
| Feet from Start | 14.50 | 14.65 | 15.60 | 20.65 | 21.28 | 21.34 |
| Feet from Right | 20.62 | 23.83 | 16.01 | 15.72 | 23.52 | 18.65 |
| Defect Size | 5.67 sq ft | NA | 16.81 sq ft | 4.41 sq ft | 16.66 sq ft | 1.55 sq ft |
| Length x Width (ft) | 2.56 x 2.11 | NA | 4.12 x 3.90 | 2.54 x 1.66 | 3.19 x 4.99 | 1.63 x 0.91 |
| Type | Delam | Lane Bound | Delam | Delam | Delam | Delam |

Return to Overview

# Delaminations

Bridge: 5003 NB Lane: 2 Image Name: 2_2261000_69308_329.tif

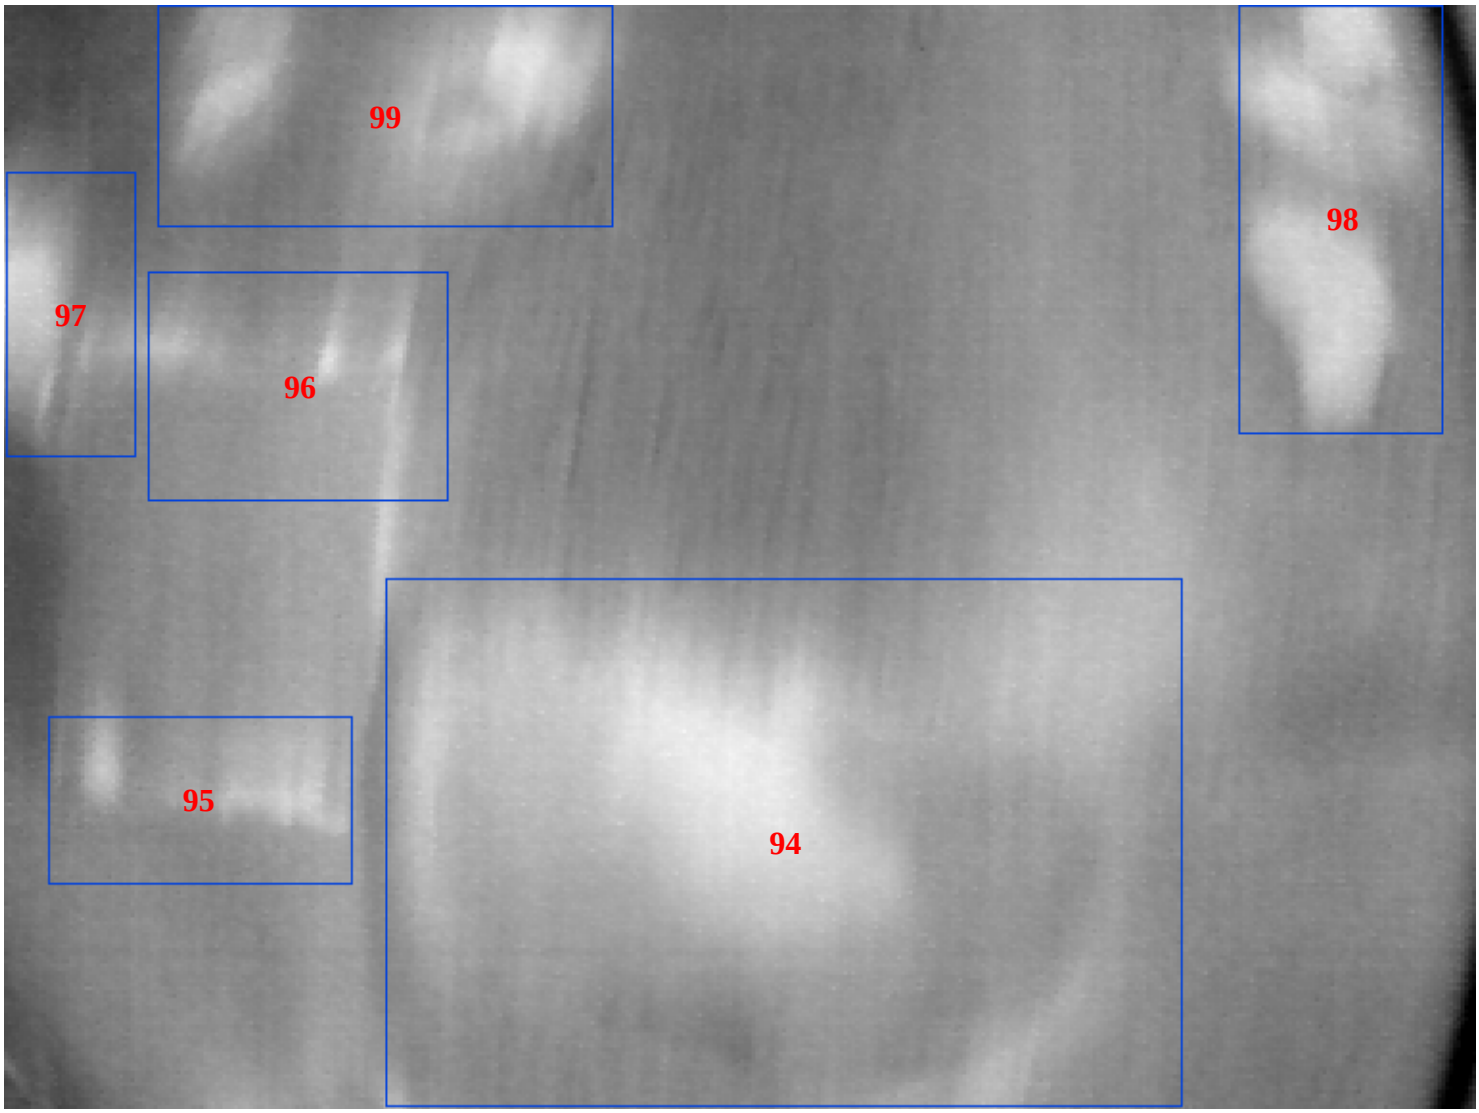


| Defect # | 94 | 95 | 96 | 97 | 98 | 99 |
|---|---|---|---|---|---|---|
| Feet from Start | 25.21 | 25.60 | 29.47 | 30.14 | 31.03 | 32.00 |
| Feet from Right | 20.58 | 26.13 | 25.20 | 27.36 | 15.29 | 24.37 |
| Defect Size | 39.22 sq ft | 4.78 sq ft | 6.44 sq ft | 3.46 sq ft | 8.19 sq ft | 9.43 sq ft |
| Length x Width (ft) | 4.94 x 7.58 | 1.58 x 2.90 | 2.15 x 2.86 | 2.67 x 1.24 | 4.01 x 1.95 | 2.08 x 4.34 |
| Type | Delam | Delam | Delam | Delam | Delam | Delam |

Return to Overview

# Delaminations

Bridge: 5003 NB Lane: 2 Image Name: 2_2440000_69308_329.tif

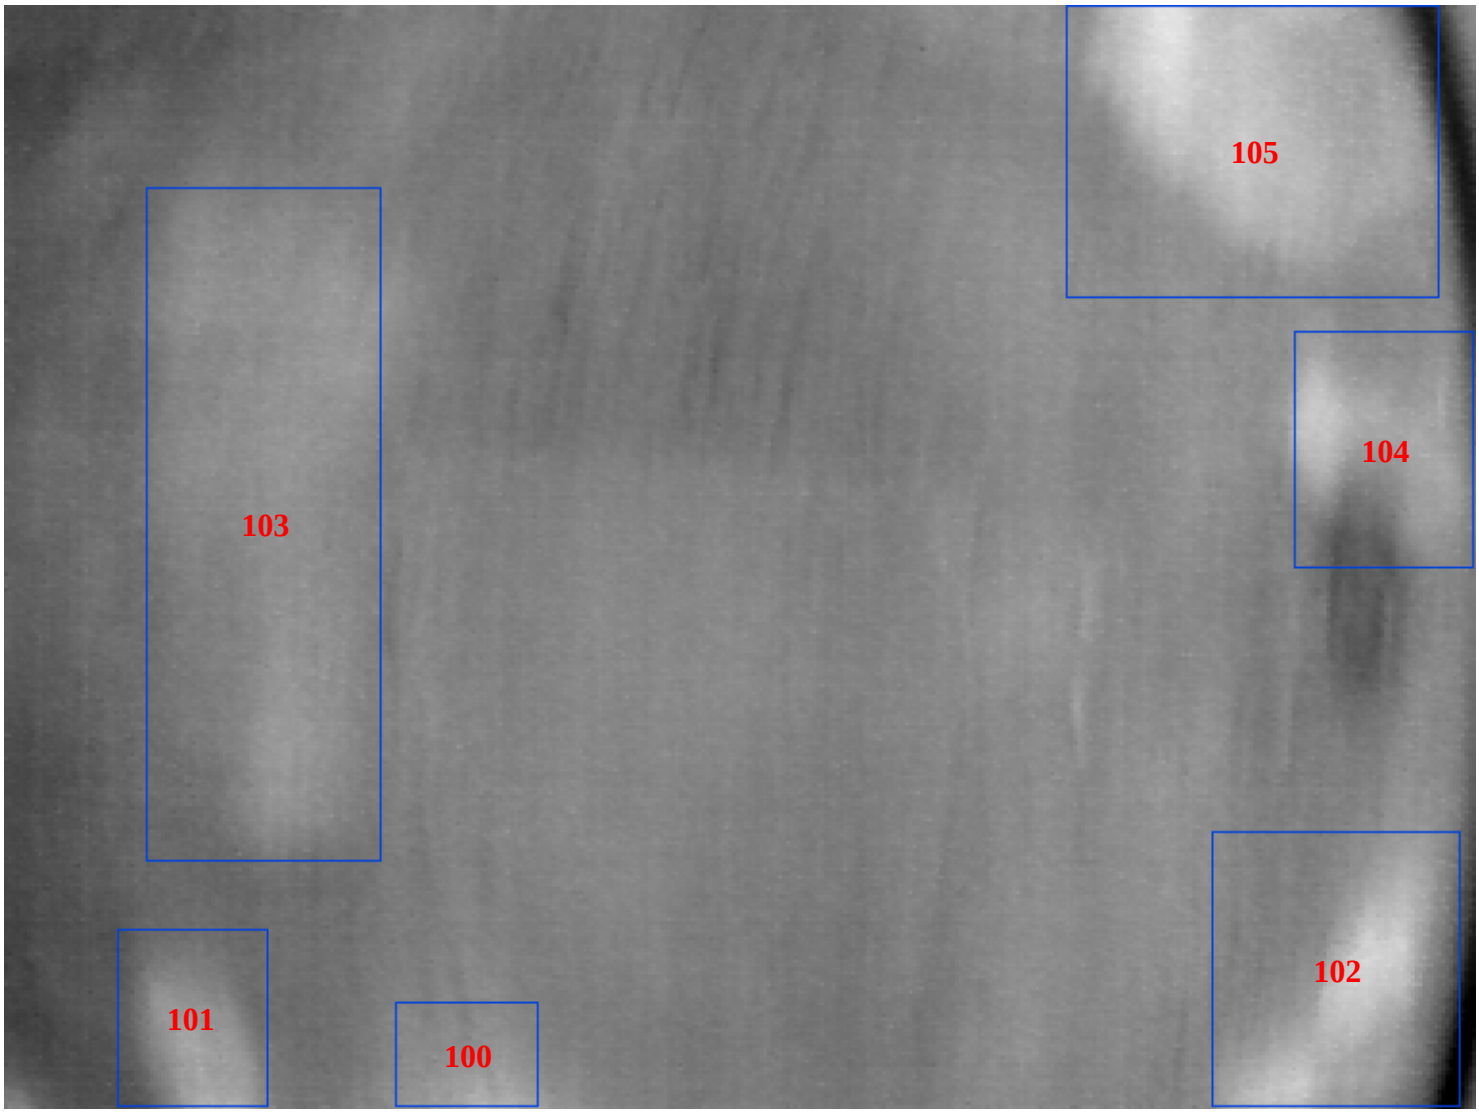


| Defect # | 100 | 101 | 102 | 103 | 104 | 105 |
|---|---|---|---|---|---|---|
| Feet from Start | 33.57 | 33.91 | 34.37 | 38.52 | 39.22 | 42.00 |
| Feet from Right | 23.60 | 26.20 | 15.33 | 25.53 | 14.88 | 16.12 |
| Defect Size | 1.41 sq ft | 2.51 sq ft | 6.40 sq ft | 14.79 sq ft | 3.98 sq ft | 10.19 sq ft |
| Length x Width (ft) | 0.99 x 1.37 | 1.67 x 1.44 | 2.58 x 2.37 | 6.30 x 2.24 | 2.22 x 1.71 | 2.74 x 3.55 |
| Type | Delam | Delam | Delam | Delam | Delam | Delam |

Return to Overview

# Delaminations

Bridge: 5003 NB Lane: 2 Image Name: 2_2620000_69308_329.tif

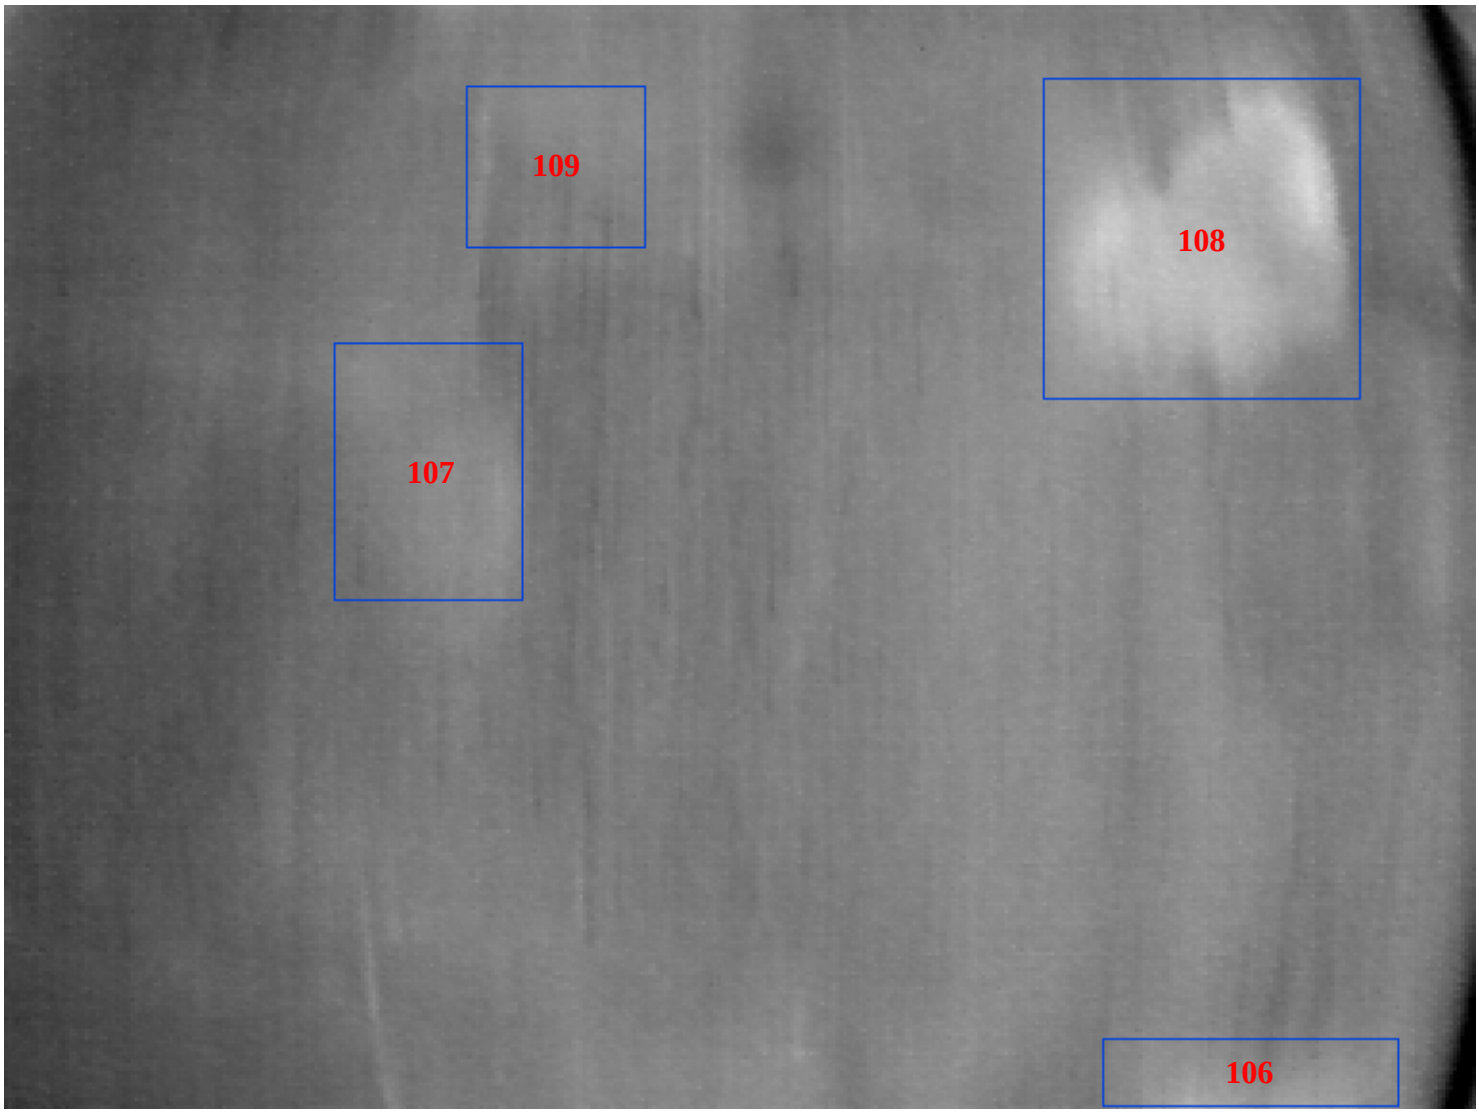


| Defect # | 106 | 107 | 108 | 109 |
|---|---|---|---|---|
| Feet from Start | 43.79 | 49.41 | 51.59 | 52.26 |
| Feet from Right | 16.14 | 23.96 | 16.61 | 22.75 |
| Defect Size | 1.91 sq ft | 4.57 sq ft | 9.53 sq ft | 2.73 sq ft |
| Length x Width (ft) | 0.64 x 2.83 | 2.42 x 1.80 | 3.01 x 3.03 | 1.52 x 1.71 |
| Type | Delam | Delam | Delam | Delam |

Return to Overview