Delaminations

Bridge: 5003 NB Lane: 2 Image Name: 2_2795000_69308_329.tif

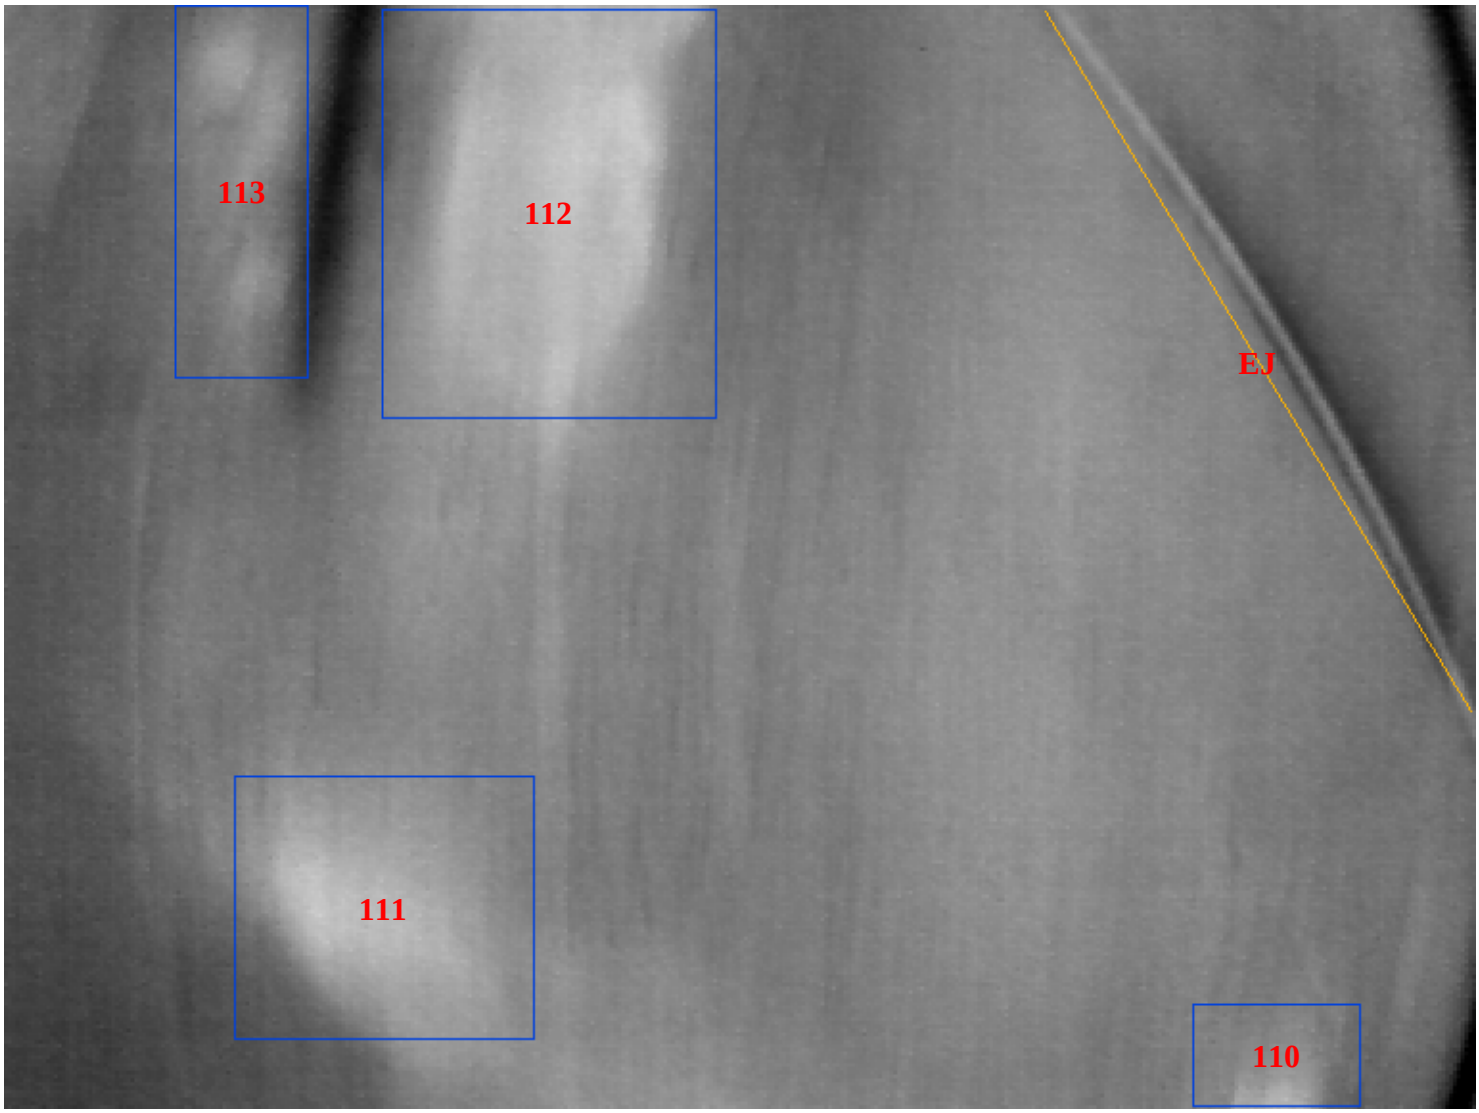

Defect #	110	111	EJ	112	113
Feet from Start	54.06	55.44	60.56	61.93	62.13
Feet from Right	15.90	24.38	16.08	22.81	25.74
Defect Size	1.62 sq ft	7.40 sq ft	NA	12.79 sq ft	4.66 sq ft
Length x Width (ft)	0.97 x 1.60	2.47 x 2.86	NA	3.83 x 3.19	3.49 x 1.28
Type	Delam	Delam	Joint	Delam	Delam

Return to Overview

Delaminations

Bridge: 5003 NB Lane: 2 Image Name: 2_2972000_69308_329.tif

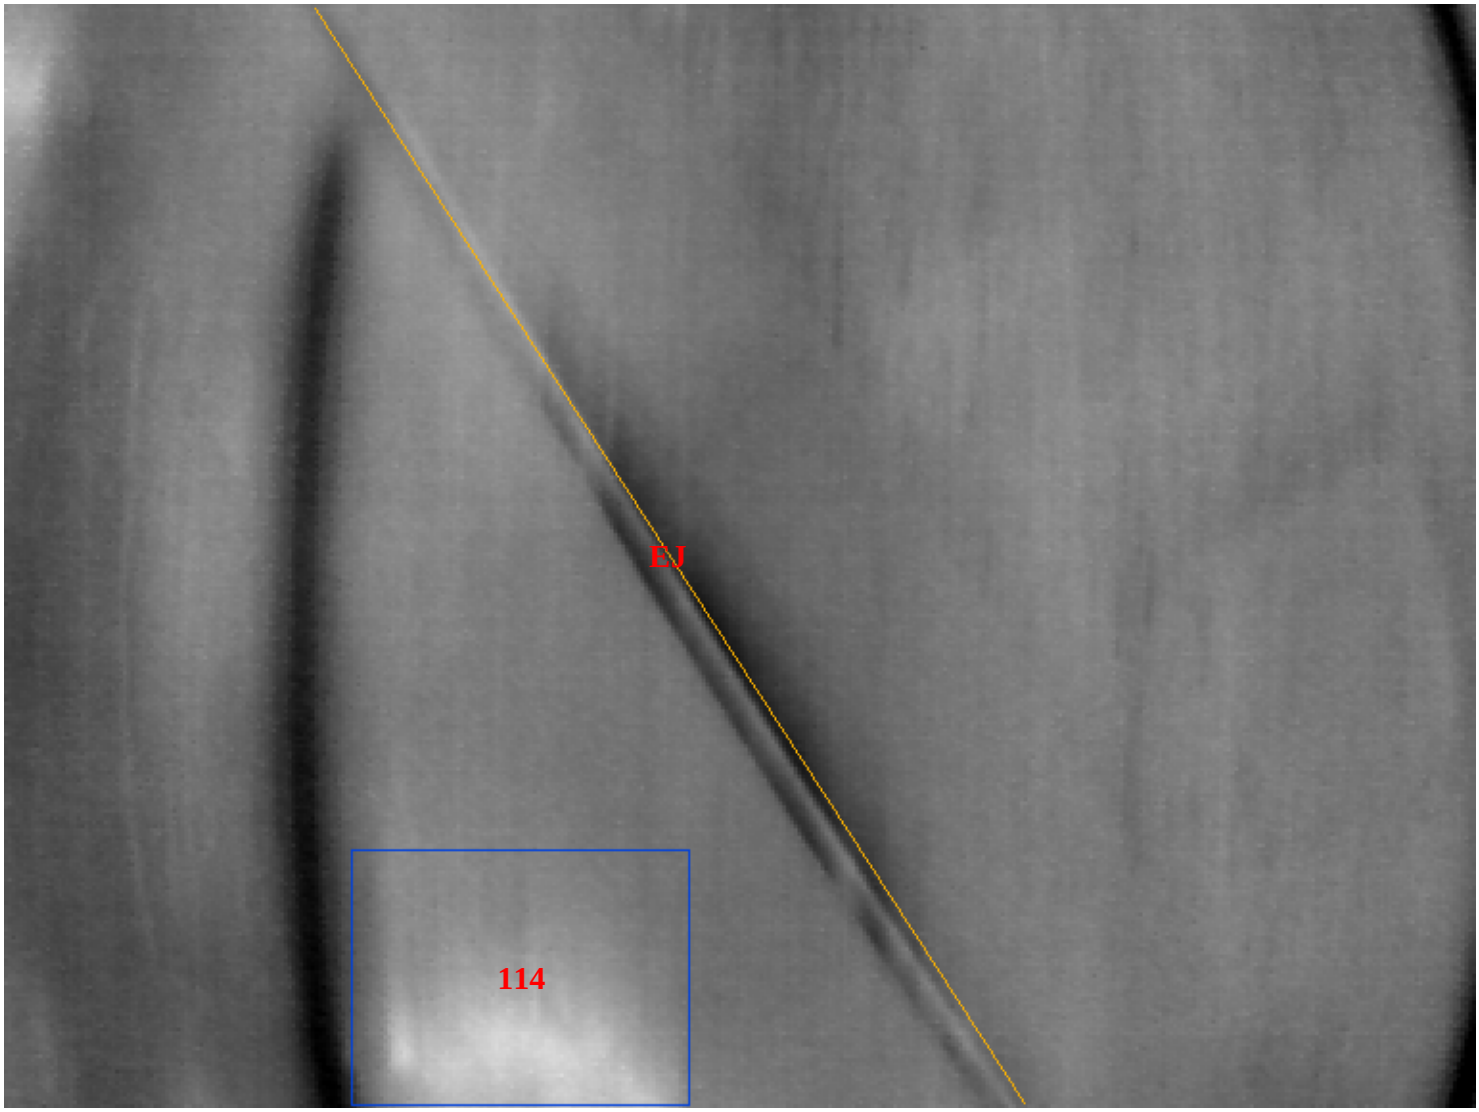

Defect #	114	EJ
Feet from Start	65.00	68.95
Feet from Right	23.09	21.67
Defect Size	8.10 sq ft	NA
Length x Width (ft)	2.40 x 3.23	NA
Type	Delam	Joint

Return to Overview

Delaminations

Bridge: 5003 NB Lane: 2 Image Name: 2_3147000_68883_337.tif

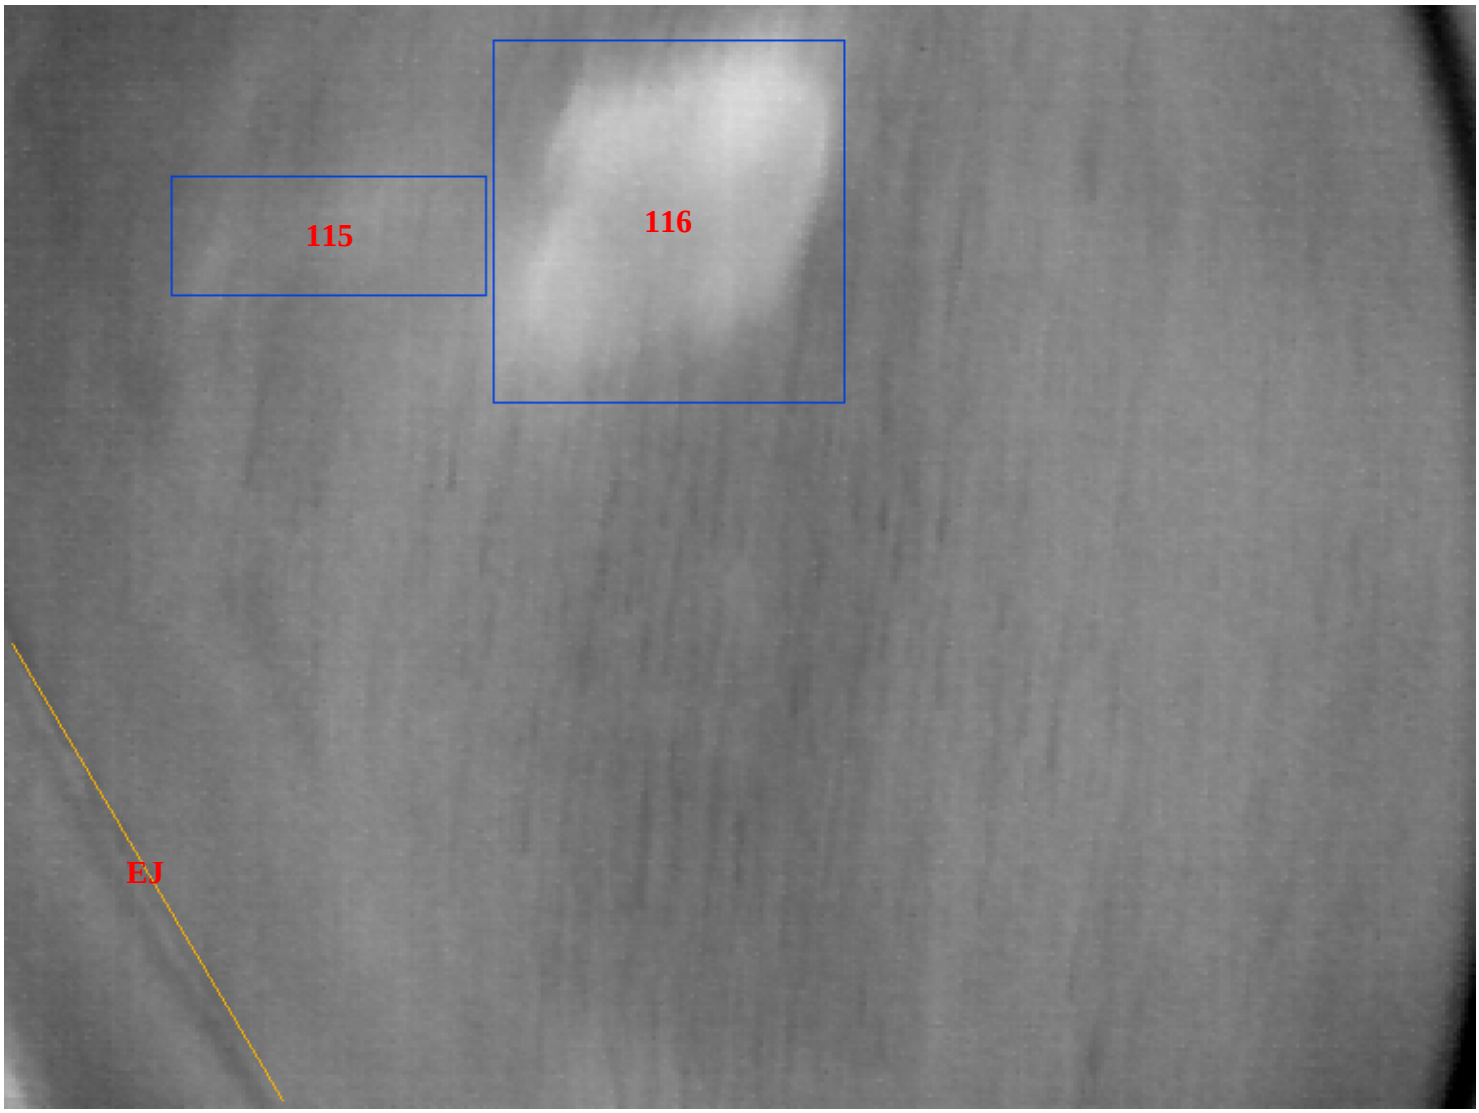

Defect #	EJ	115	116
Feet from Start	76.05	81.99	82.12
Feet from Right	26.64	24.91	21.67
Defect Size	NA	3.55 sq ft	11.94 sq ft
Length x Width (ft)	NA	1.13 x 3.01	3.40 x 3.35
Type	Joint	Delam	Delam

Return to Overview

Delaminations

Bridge: 5003 NB Lane: 2 Image Name: 2_3323000_68883_337.tif

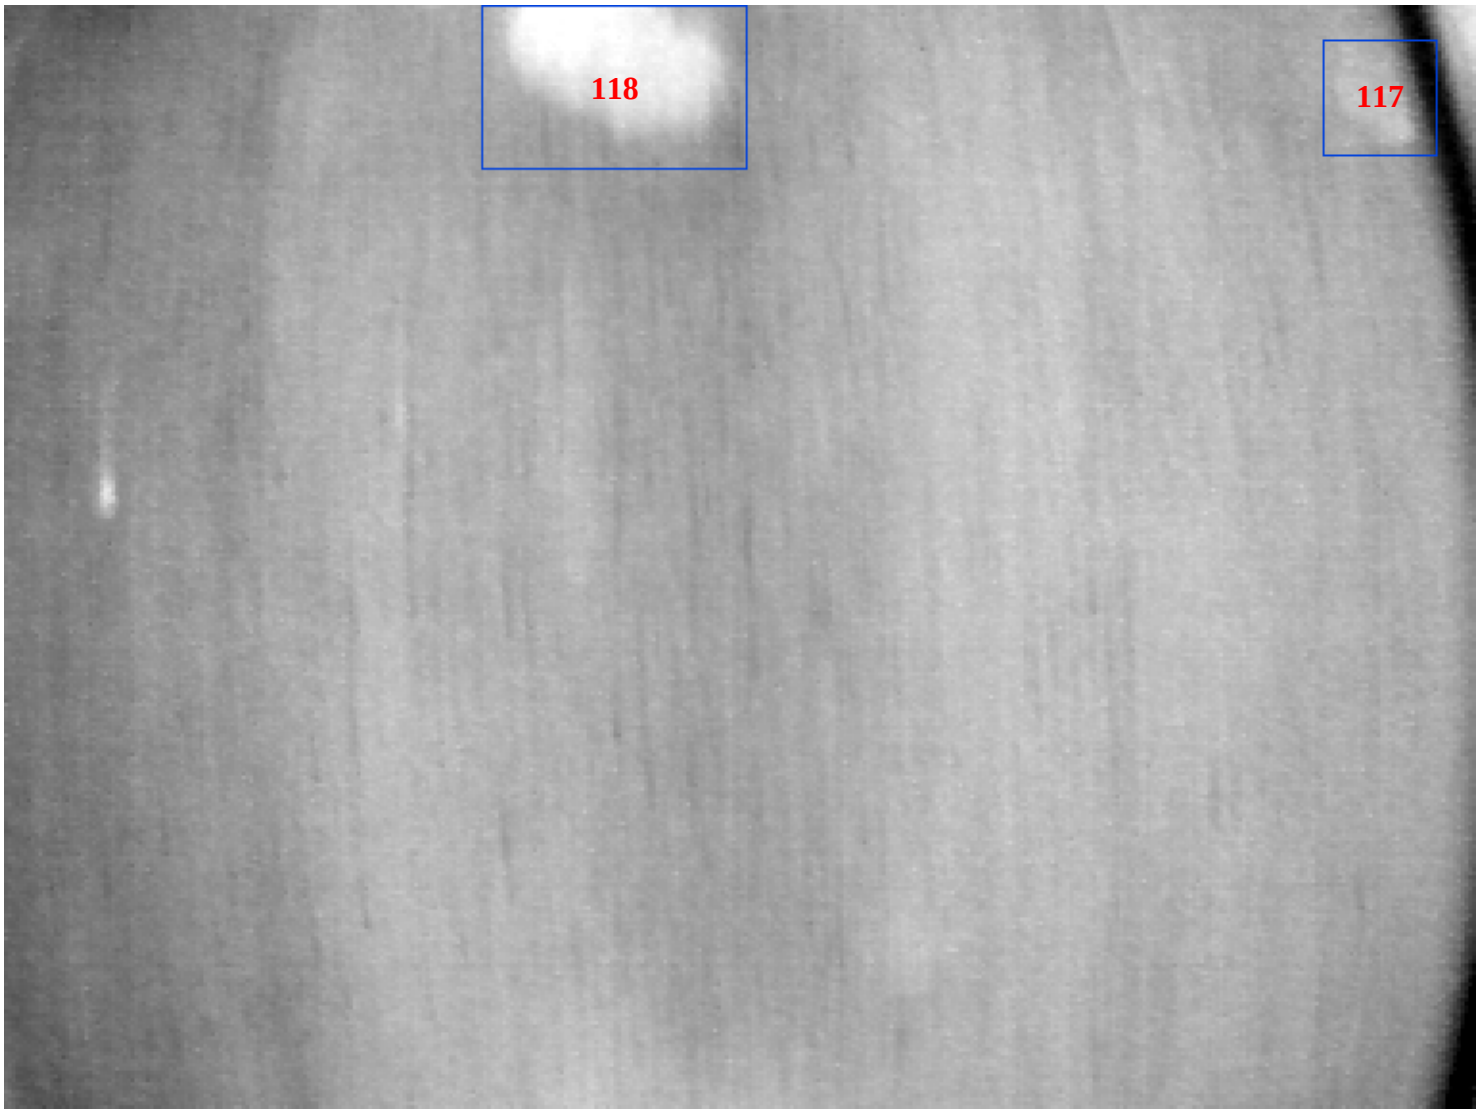

Defect #	117	118
Feet from Start	93.38	93.48
Feet from Right	14.91	22.19
Defect Size	1.25 sq ft	4.08 sq ft
Length x Width (ft)	1.09 x 1.09	1.54 x 2.53
Type	Delam	Delam

Return to Overview

Delaminations

Bridge: 5003 NB Lane: 2 Image Name: 2_3504000_68883_337.tif

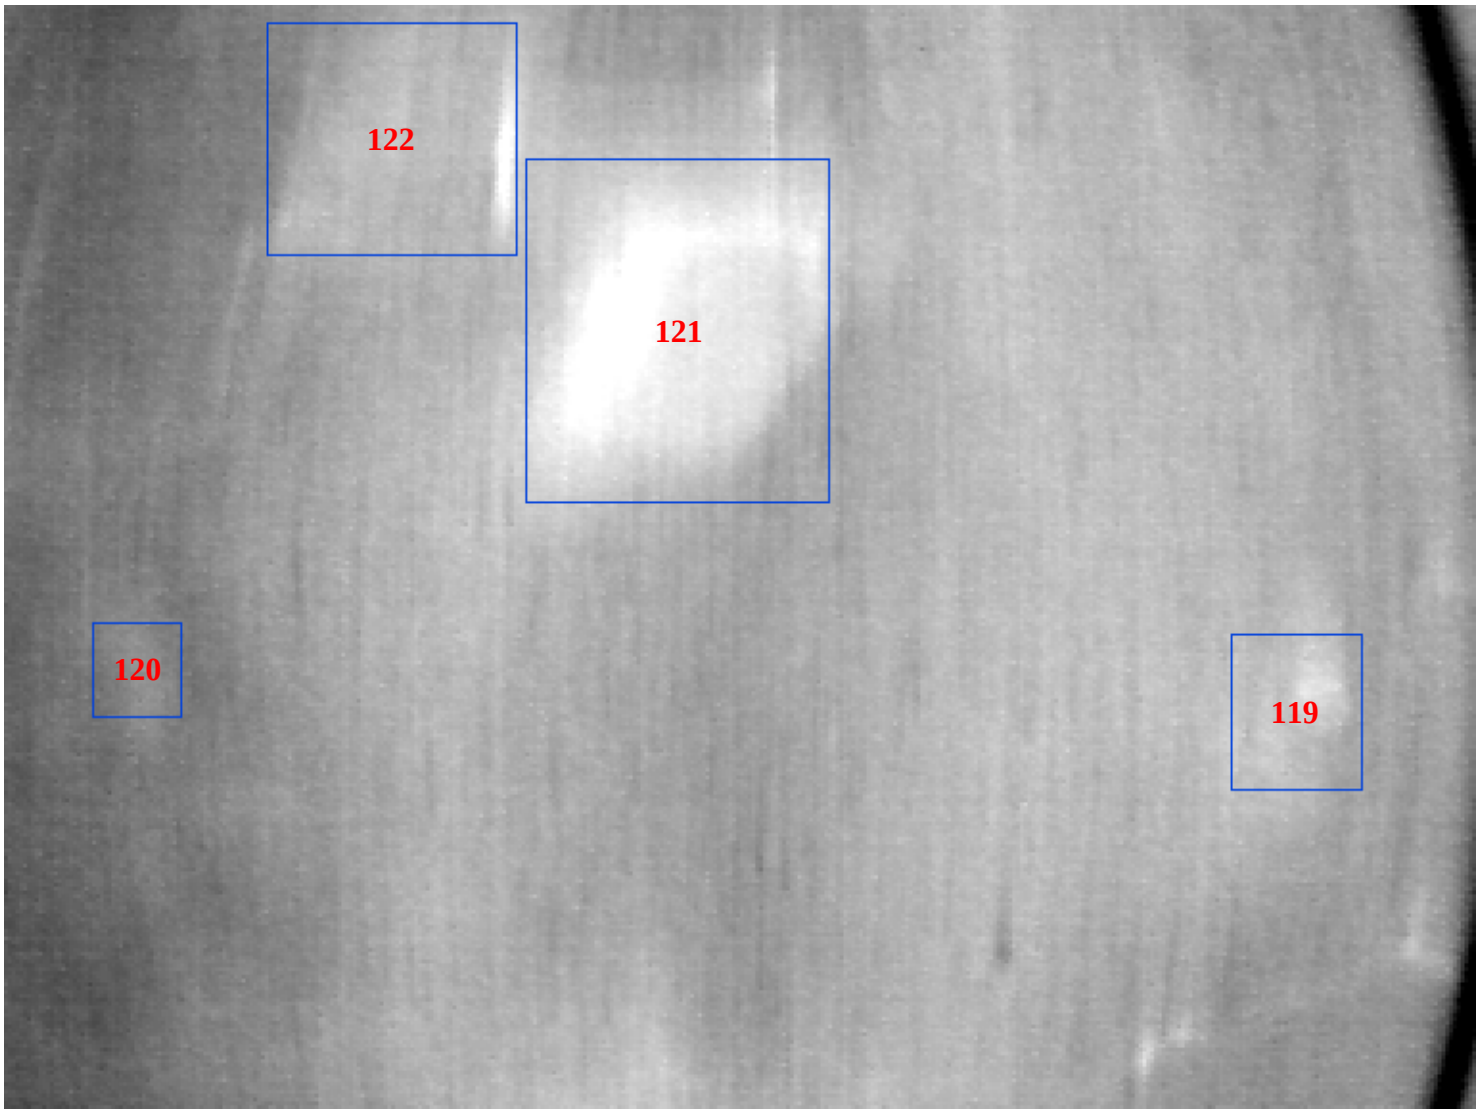

Defect #	119	120	121	122
Feet from Start	98.03	98.42	101.59	103.39
Feet from Right	15.70	26.73	21.59	24.31
Defect Size	1.93 sq ft	0.80 sq ft	9.78 sq ft	5.46 sq ft
Length x Width (ft)	1.47 x 1.26	0.90 x 0.86	3.22 x 2.90	2.19 x 2.39
Type	Delam	Delam	Delam	Delam

Return to Overview

Delaminations

Bridge: 5003 NB Lane: 2 Image Name: 2_3690000_68883_337.tif

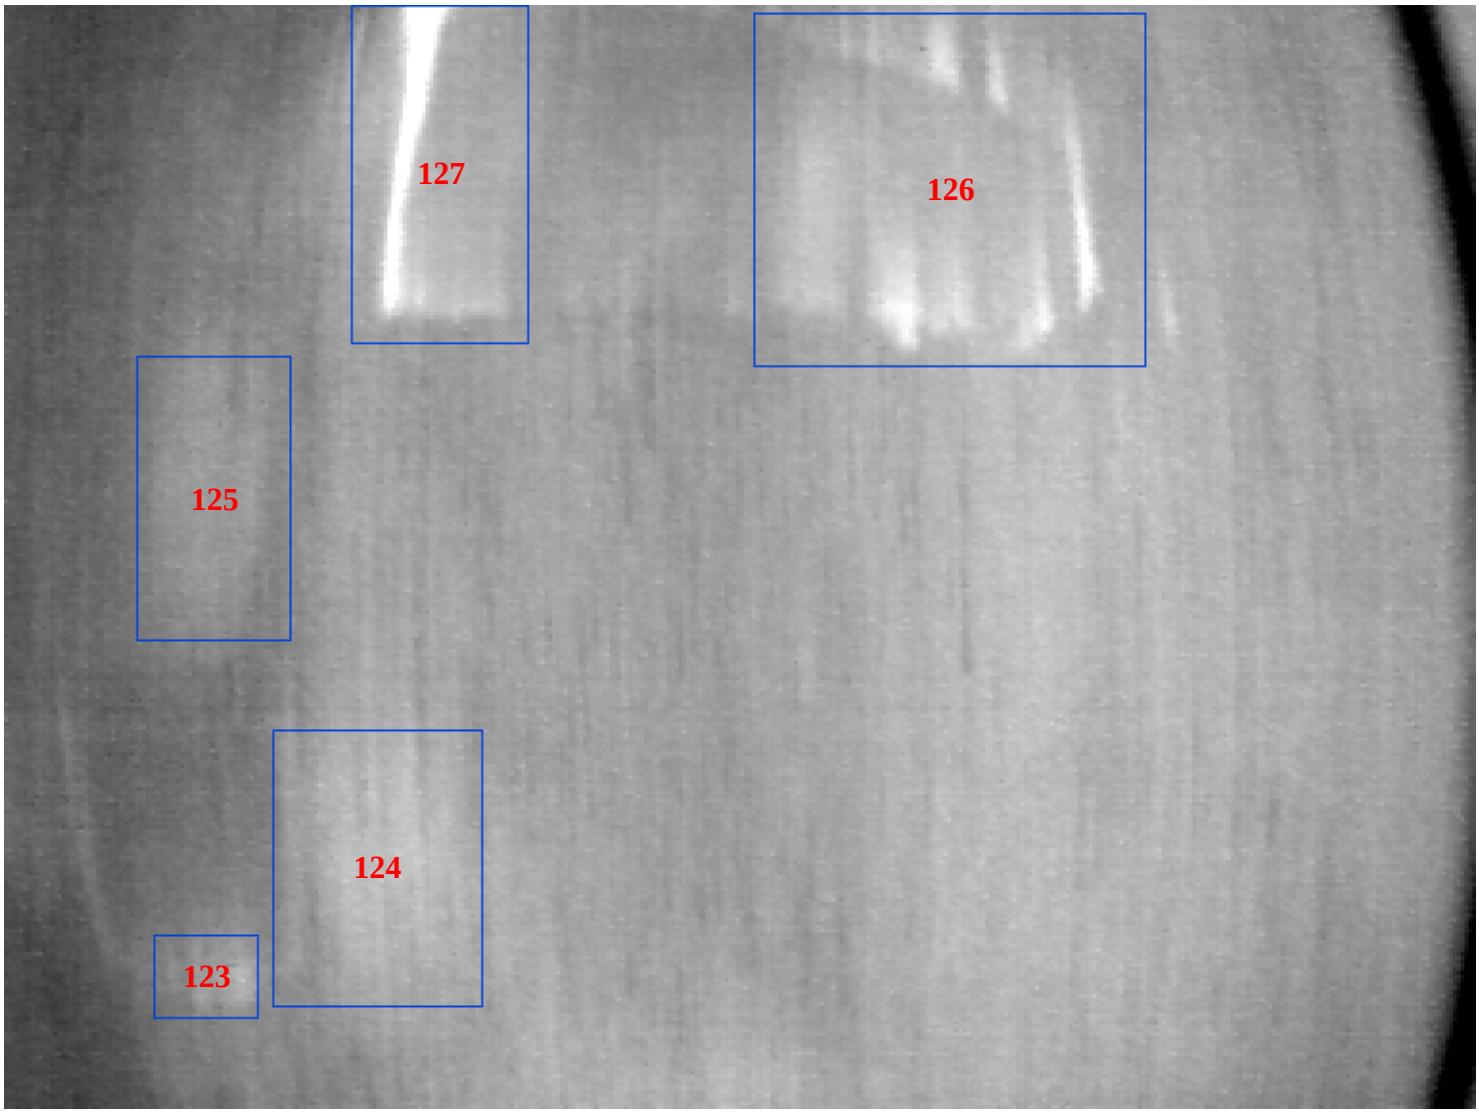

Defect #	123	124	125	126	127
Feet from Start	106.24	107.25	110.70	113.59	113.73
Feet from Right	26.08	24.45	26.00	19.00	23.85
Defect Size	0.83 sq ft	5.45 sq ft	4.12 sq ft	12.96 sq ft	5.62 sq ft
Length x Width (ft)	0.79 x 1.00	2.60 x 2.01	2.67 x 1.48	3.31 x 3.74	3.17 x 1.70
Type	Delam	Delam	Delam	Delam	Delam

Return to Overview

Delaminations

Bridge: 5003 NB Lane: 2 Image Name: 2_3872000_68883_337.tif

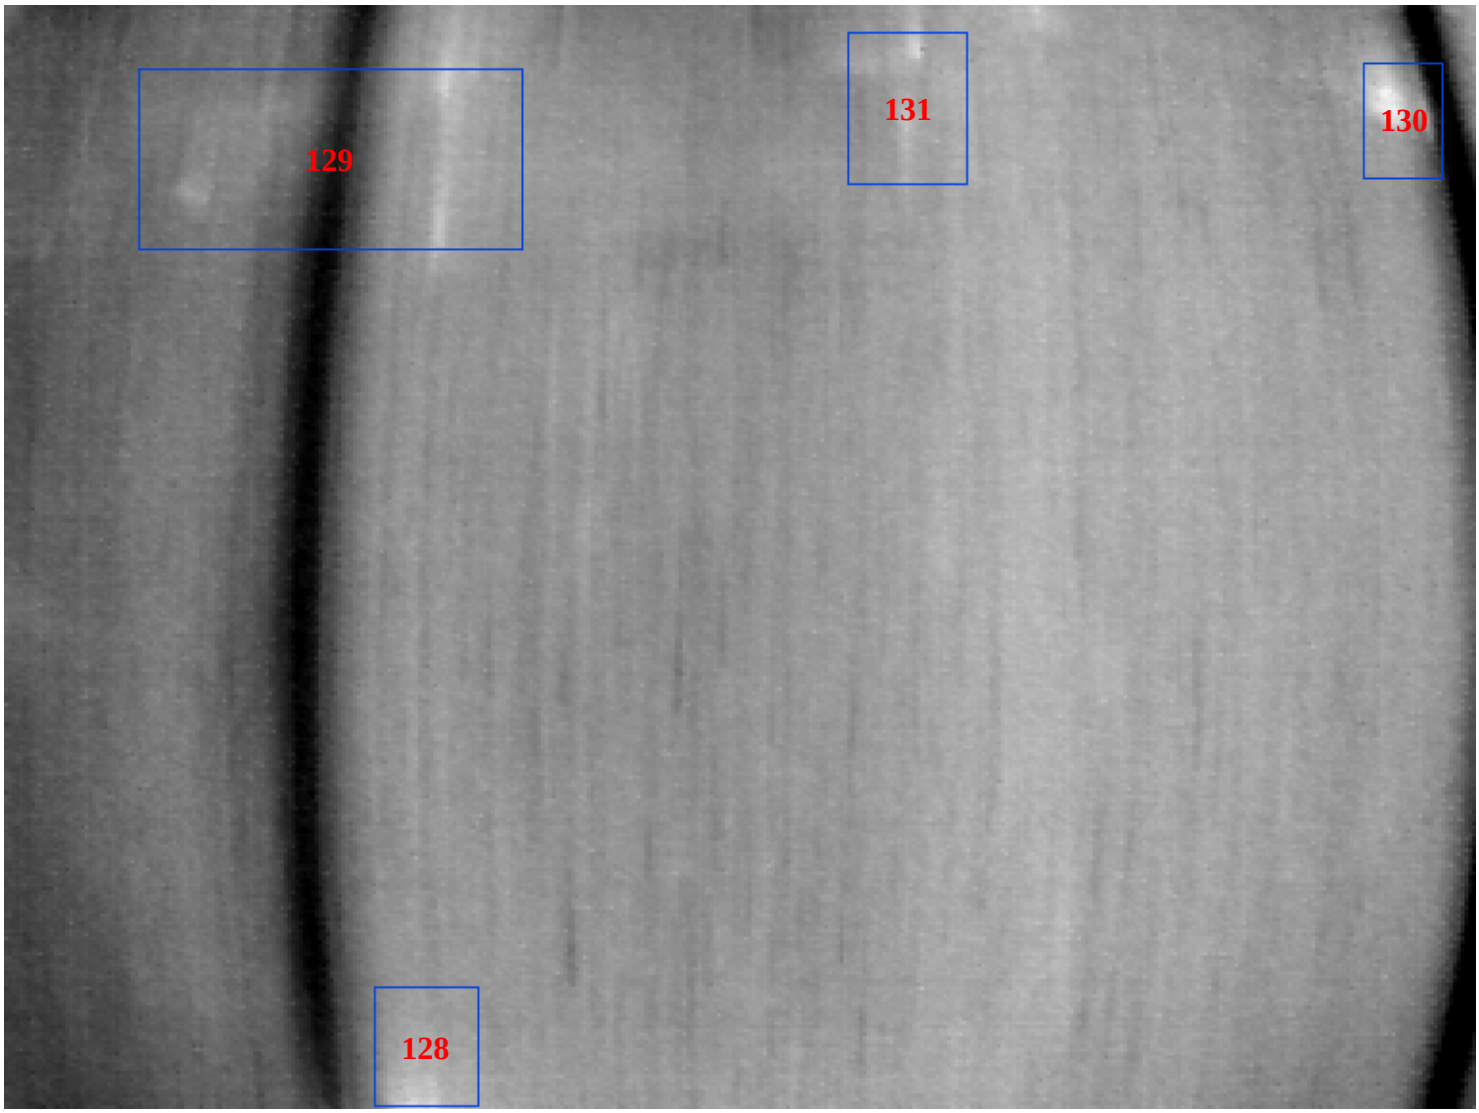

Defect #	128	129	130	131
Feet from Start	116.03	124.32	124.68	124.80
Feet from Right	23.98	24.89	14.69	19.40
Defect Size	1.18 sq ft	6.52 sq ft	0.88 sq ft	1.72 sq ft
Length x Width (ft)	1.13 x 1.00	1.70 x 3.66	1.09 x 0.77	1.43 x 1.15
Type	Delam	Delam	Delam	Delam

Return to Overview

Delaminations

Bridge: 5003 NB Lane: 2 Image Name: 2_4052000_68761_344.tif

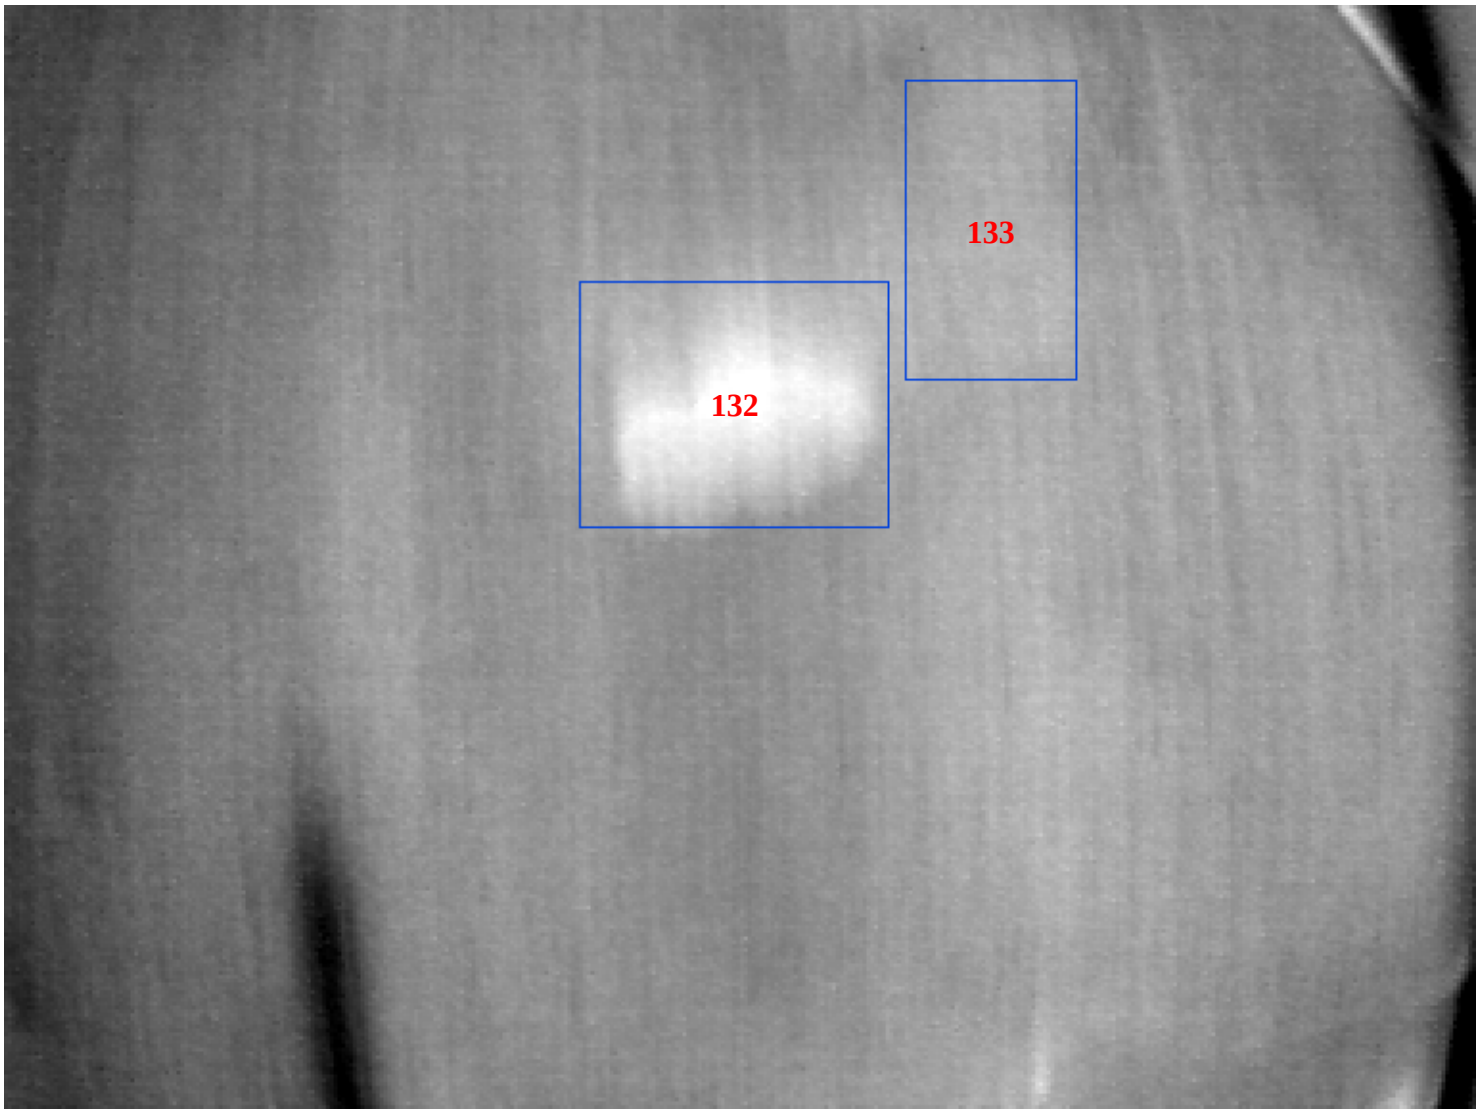

Defect #	132	133
Feet from Start	132.34	133.97
Feet from Right	21.05	18.61
Defect Size	7.14 sq ft	4.83 sq ft
Length x Width (ft)	2.31 x 2.95	2.81 x 1.64
Type	Delam	Delam

Return to Overview

Delaminations

Bridge: 5003 NB Lane: 2 Image Name: 2_4239000_68761_344.tif

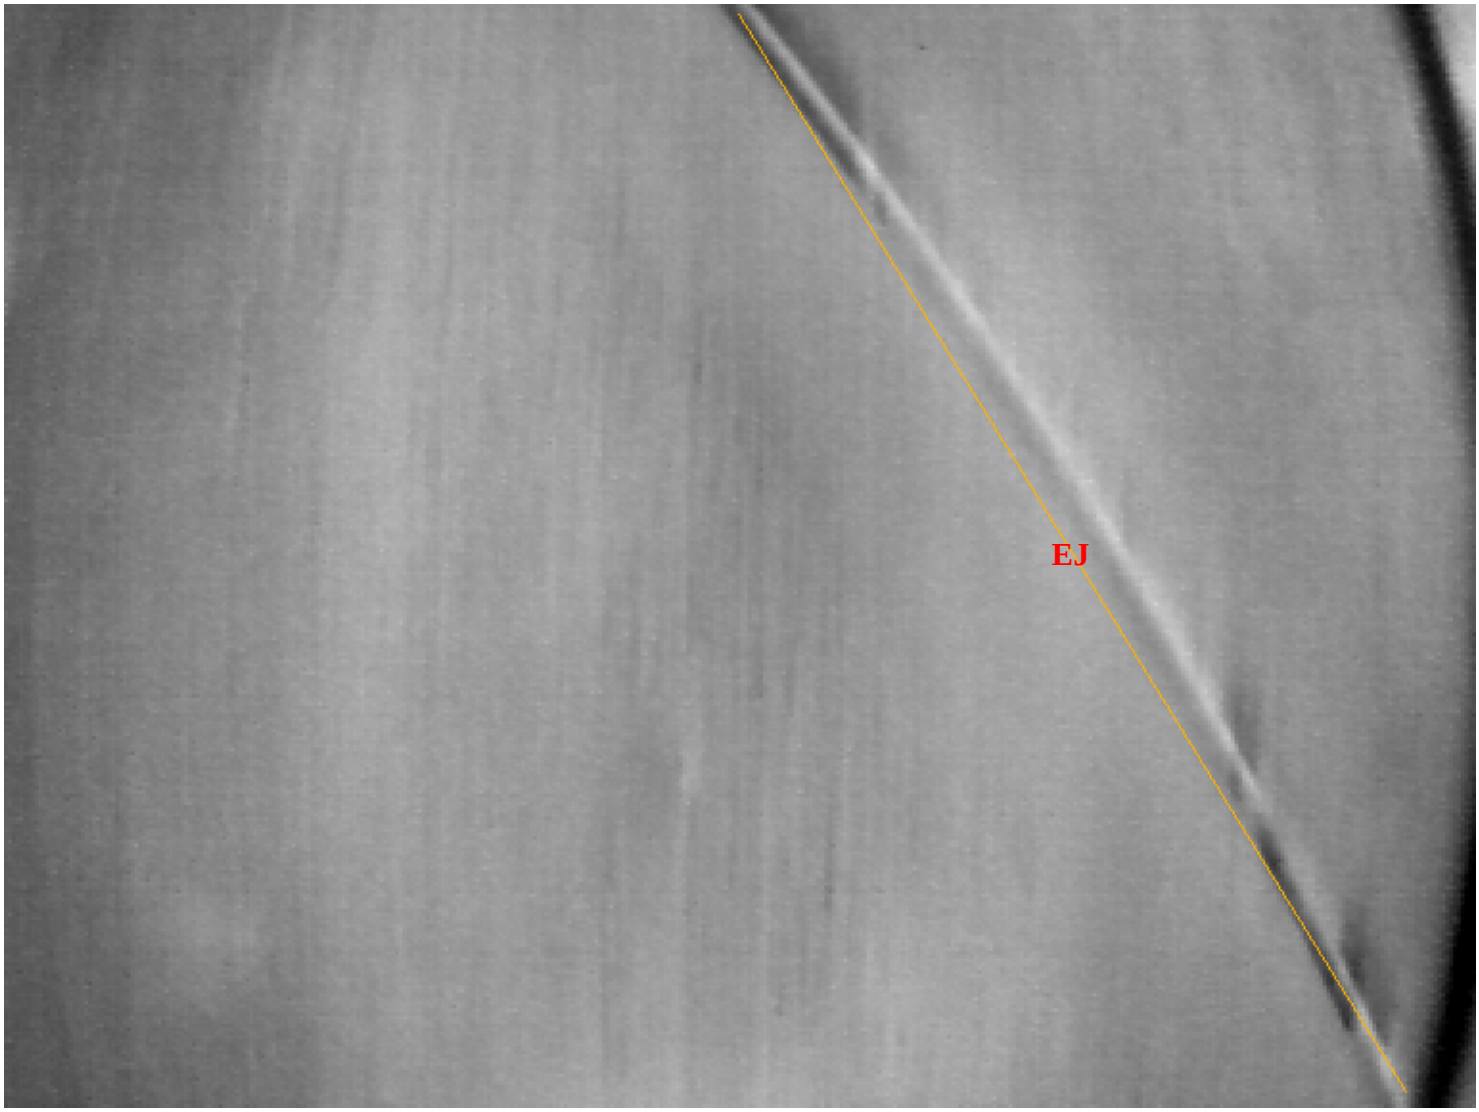

Defect #	EJ
Feet from Start	141.67
Feet from Right	17.85
Defect Size	NA
Length x Width (ft)	NA
Type	Joint

Return to Overview

Delaminations

Bridge: 5003 NB Lane: 2 Image Name: 2_4418000_68761_344.tif

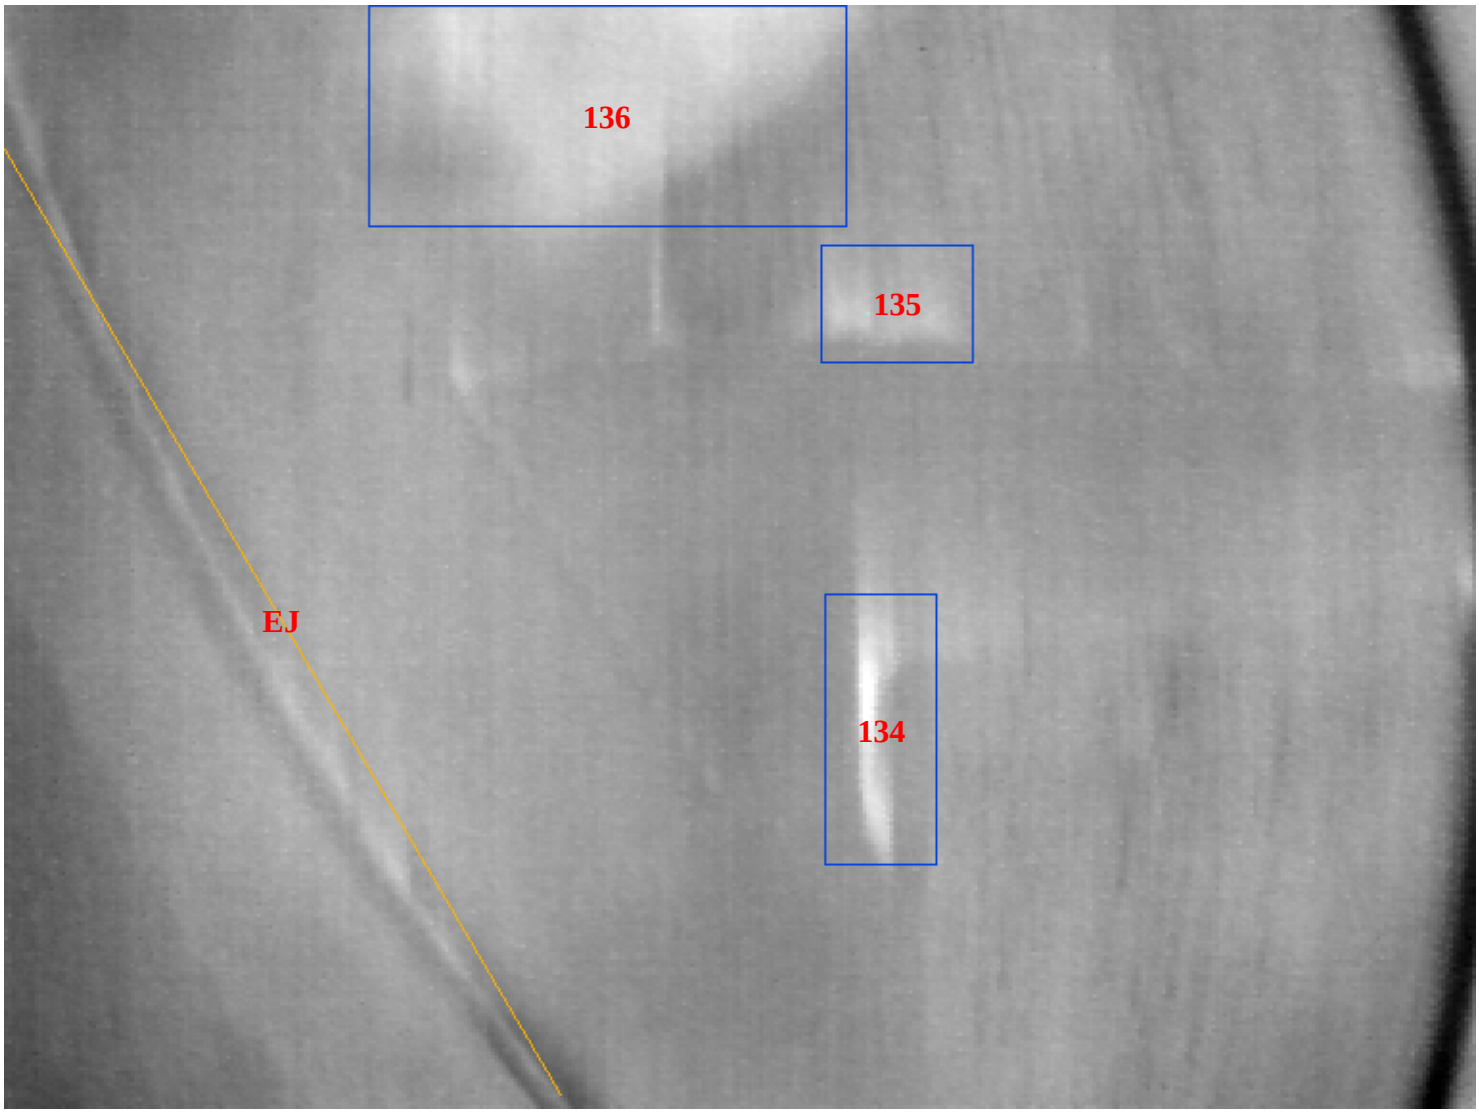

Defect #	134	EJ	135	136
Feet from Start	150.28	151.29	154.26	156.01
Feet from Right	19.66	25.36	19.51	22.26
Defect Size	2.86 sq ft	NA	1.69 sq ft	9.91 sq ft
Length x Width (ft)	2.54 x 1.08	NA	1.11 x 1.46	2.08 x 4.56
Type	Delam	Joint	Delam	Delam

Return to Overview

Delaminations

Bridge: 5003 NB Lane: 2 Image Name: 2_4598000_68761_344.tif

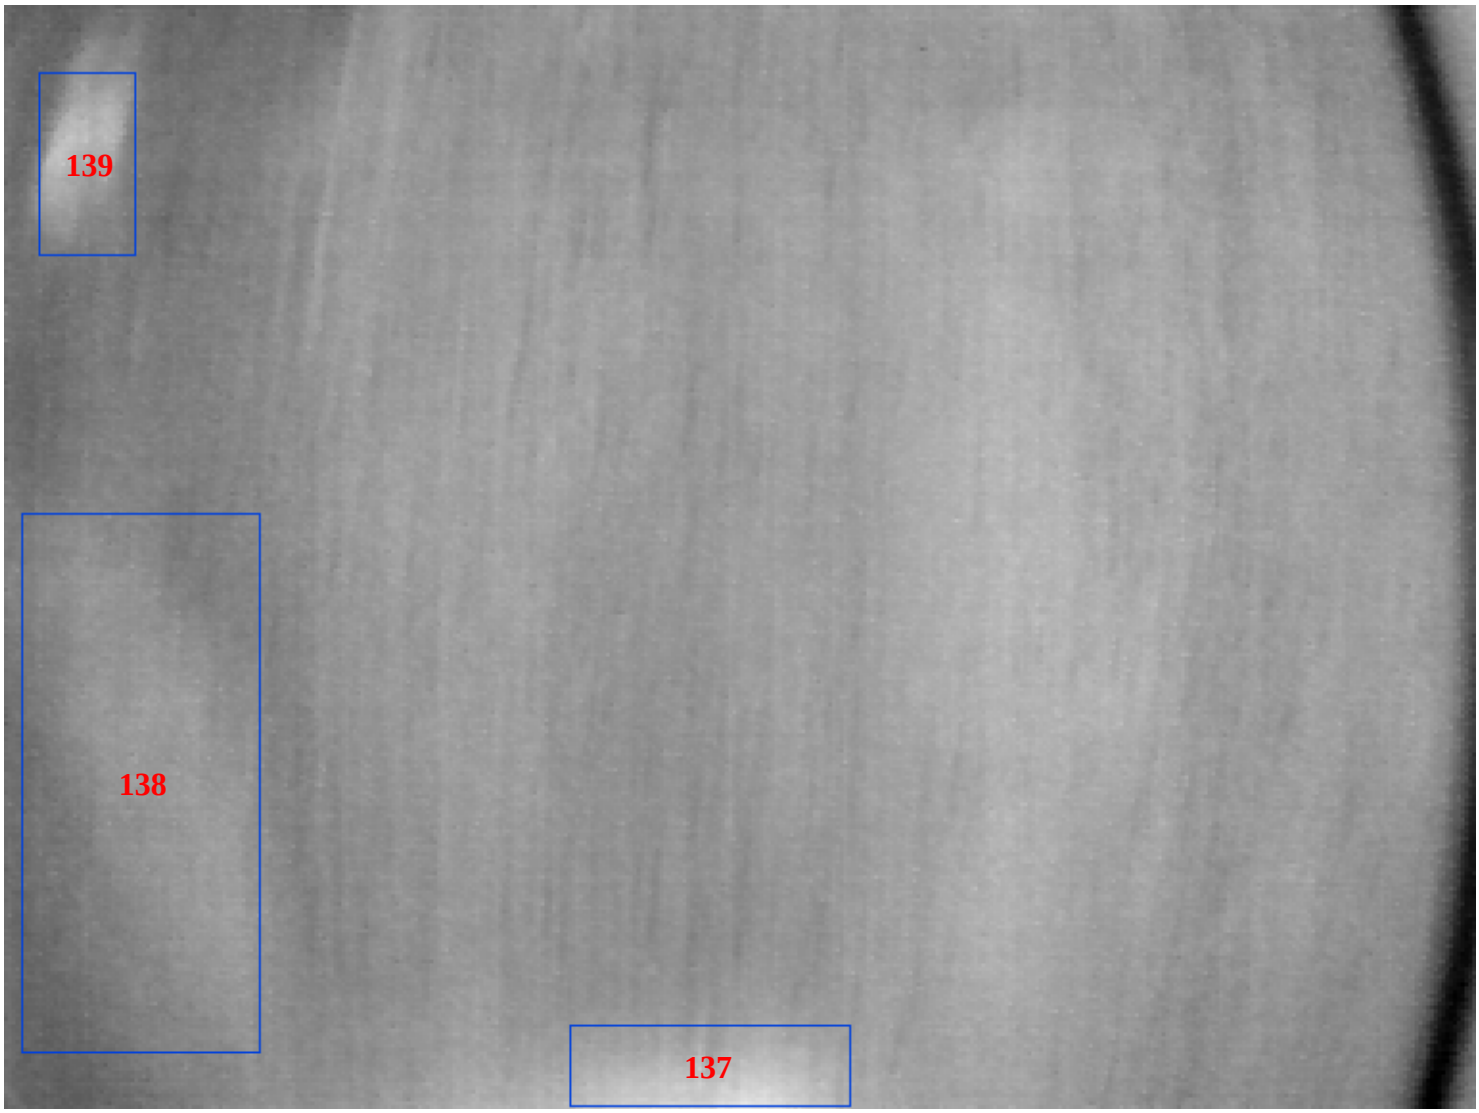

Defect #	137	138	139
Feet from Start	157.45	160.09	165.88
Feet from Right	21.28	26.70	27.21
Defect Size	2.16 sq ft	12.04 sq ft	1.67 sq ft
Length x Width (ft)	0.77 x 2.68	5.05 x 2.28	1.72 x 0.93
Type	Delam	Delam	Delam

Return to Overview