Delaminations

Bridge: 5003 NB Lane: 2 Image Name: 2_4957000_68761_344.tif

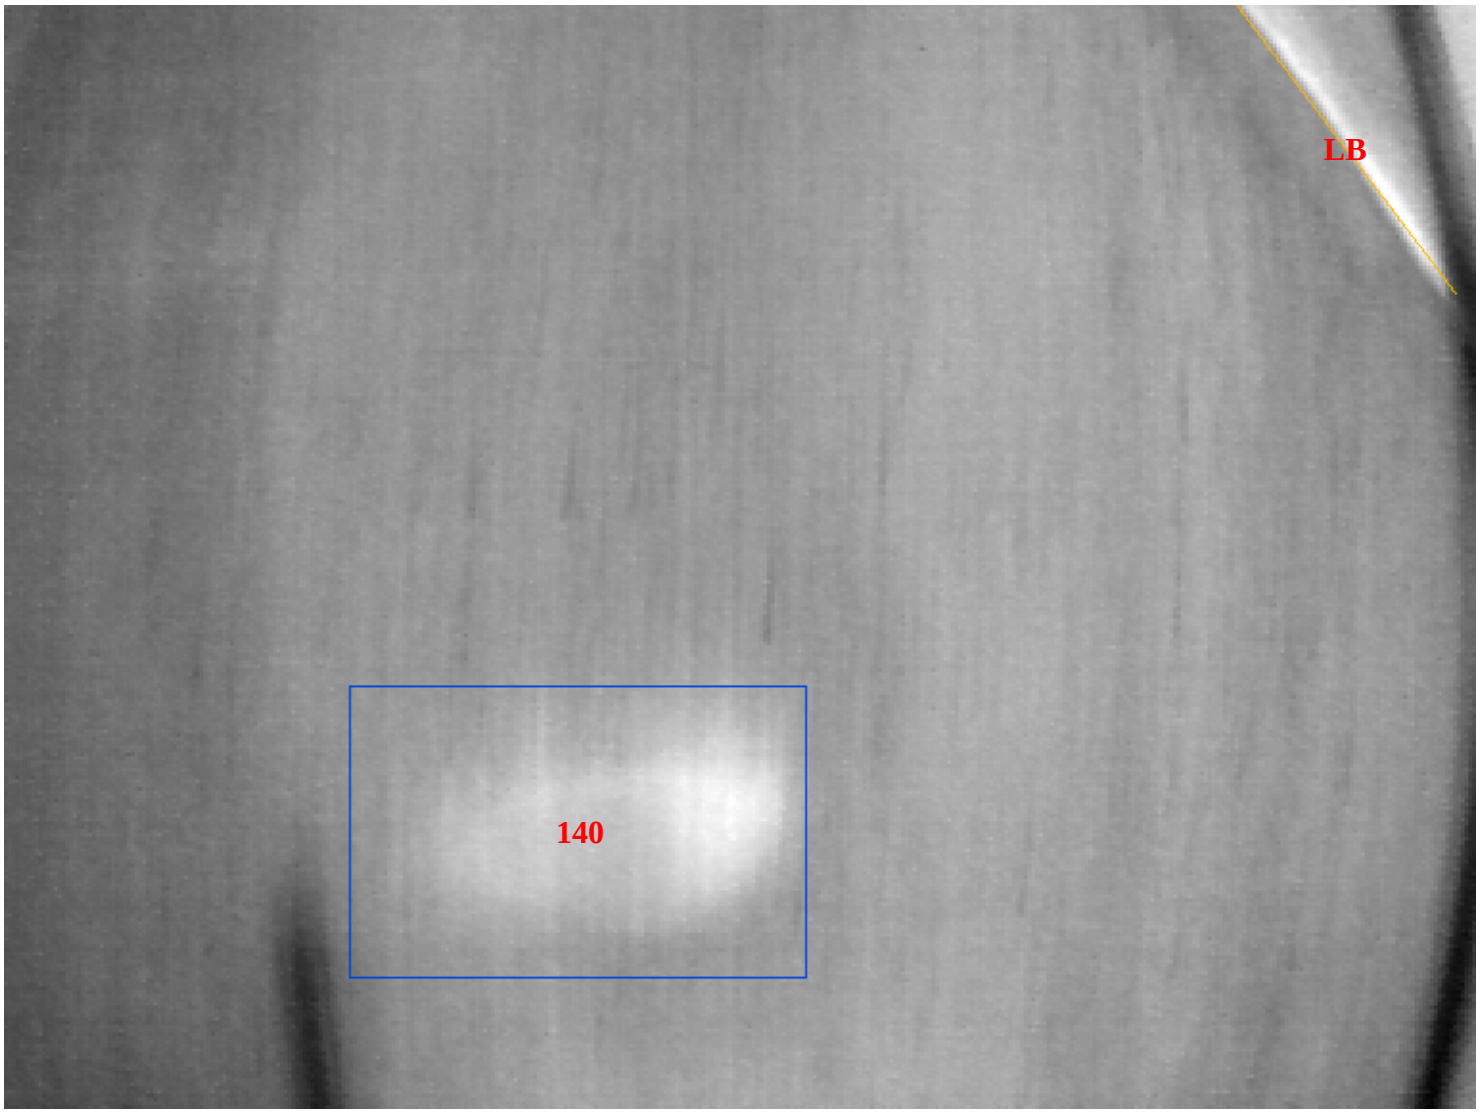

Defect #	140	LB
Feet from Start	180.21	186.59
Feet from Right	22.54	15.24
Defect Size	12.49 sq ft	NA
Length x Width (ft)	2.74 x 4.36	NA
Type	Delam	Lane Bound

Return to Overview

Delaminations

Bridge: 5003 NB Lane: 2 Image Name: 2_5143000_69045_348.tif

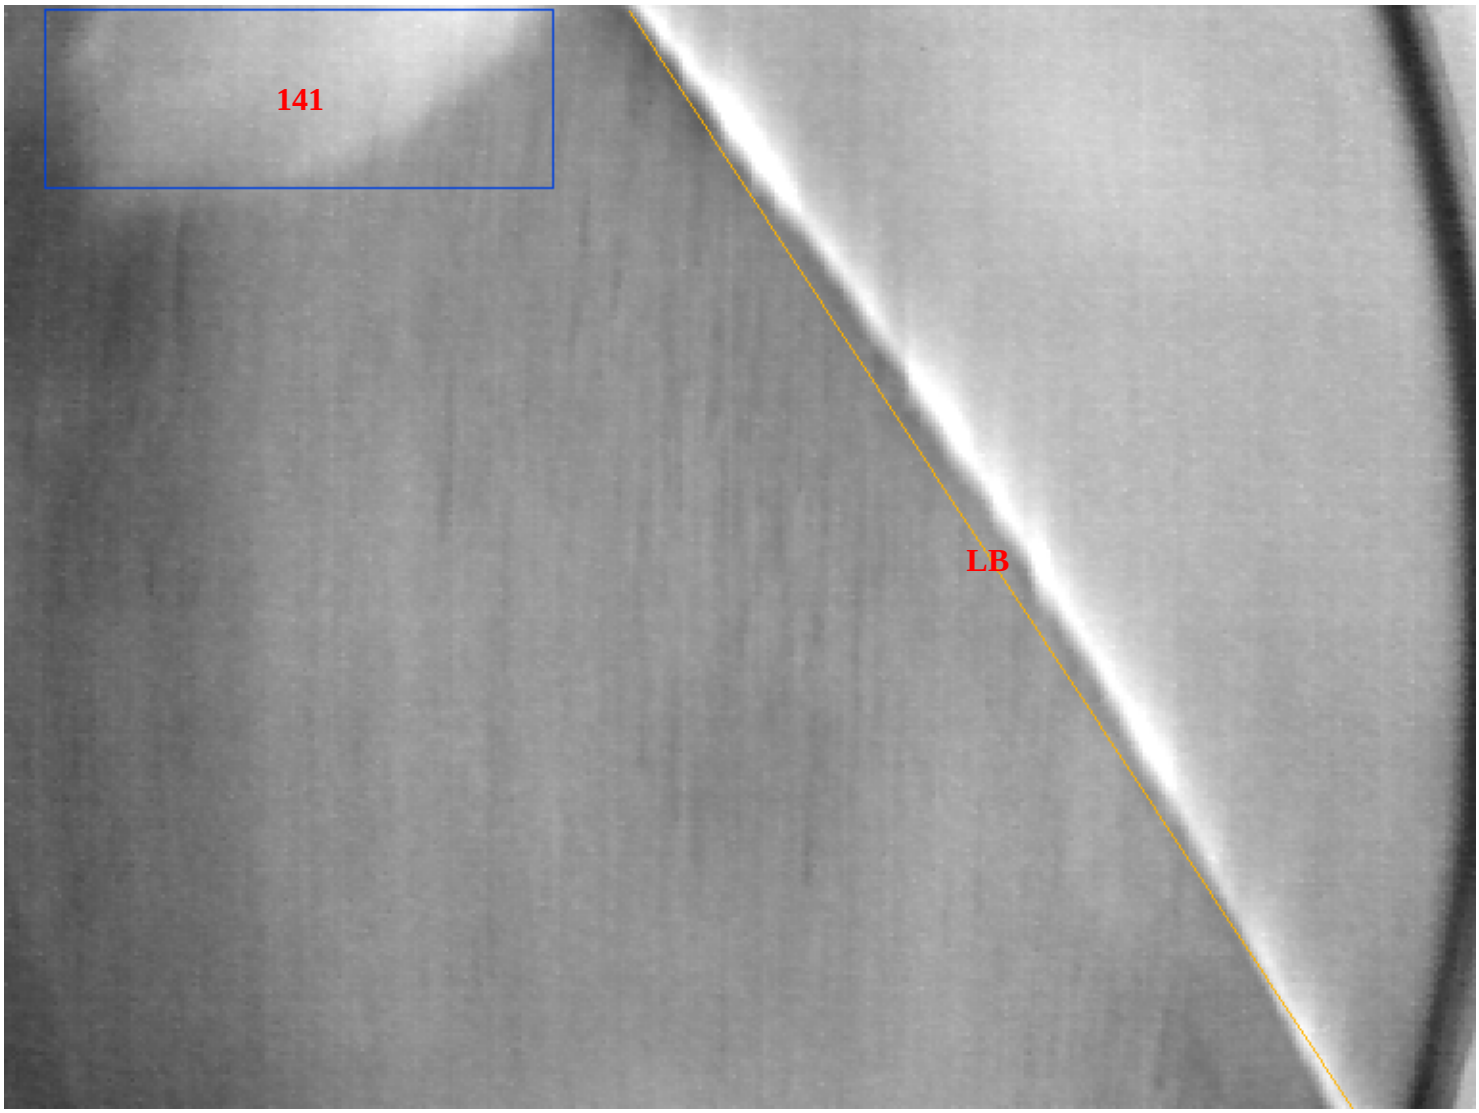

Defect #	LB	141
Feet from Start	193.46	197.76
Feet from Right	18.62	25.19
Defect Size	NA	8.54 sq ft
Length x Width (ft)	NA	1.68 x 4.85
Type	Lane Bound	Delam

Return to Overview

Delaminations

Bridge: 5003 NB Lane: 2 Image Name: 2_5320000_69045_348.tif

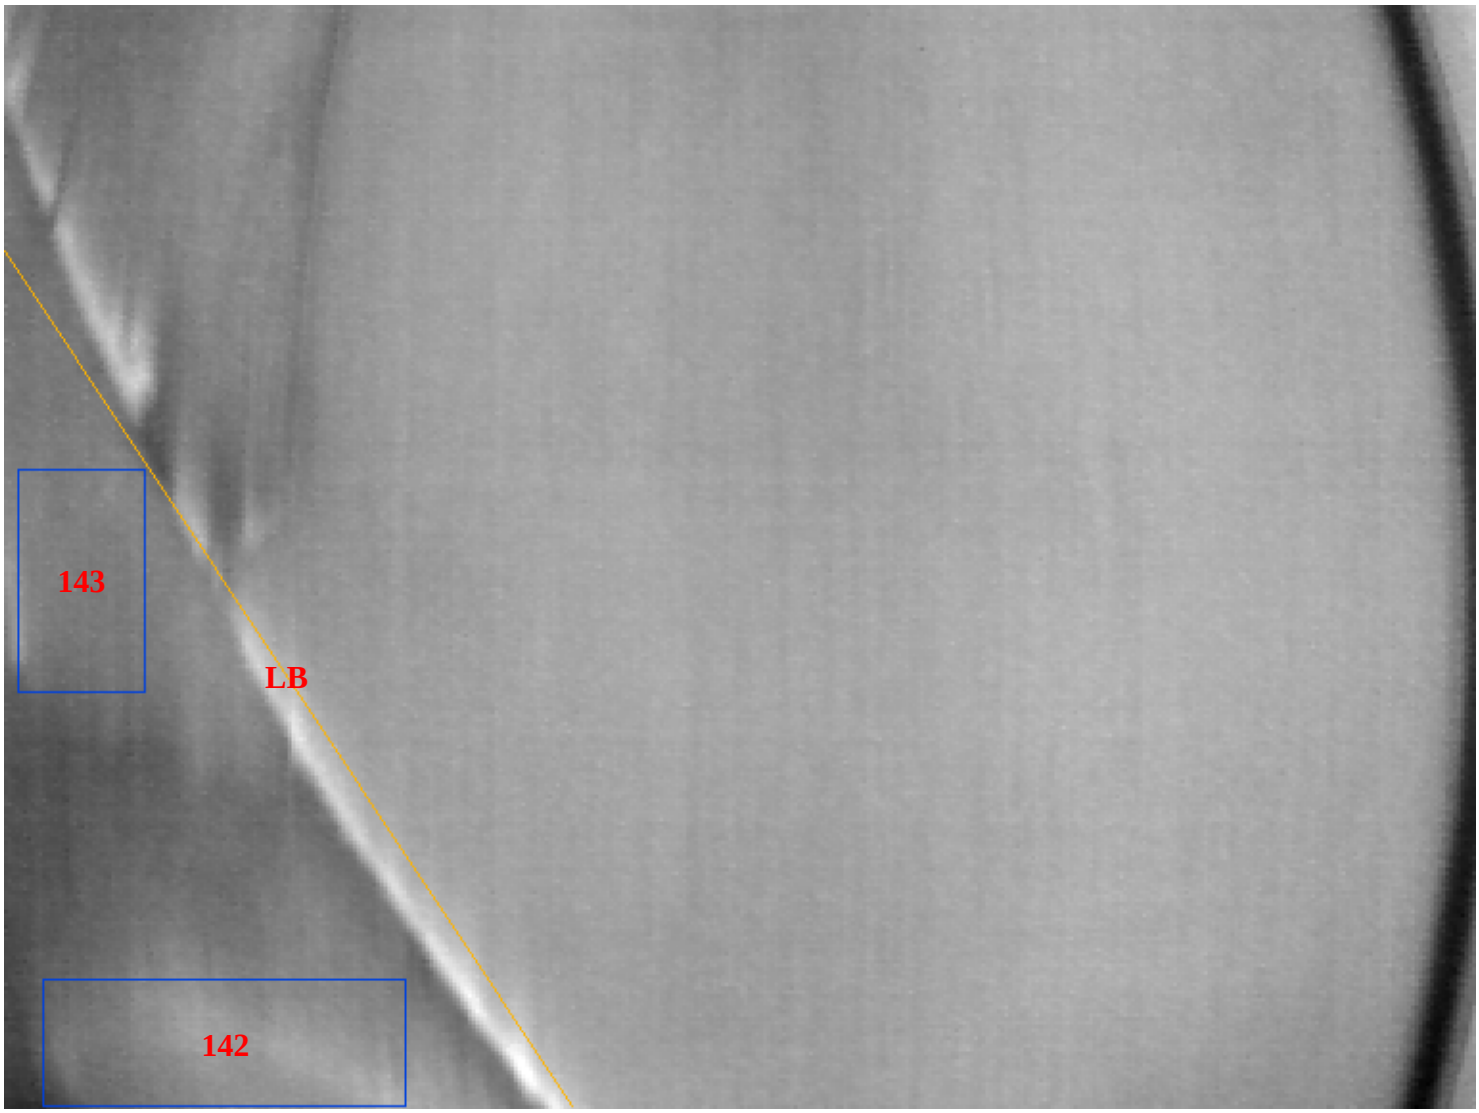

Defect #	142	LB	143
Feet from Start	199.12	202.53	203.44
Feet from Right	25.90	25.30	27.26
Defect Size	4.35 sq ft	NA	2.68 sq ft
Length x Width (ft)	1.20 x 3.46	NA	2.10 x 1.22
Type	Delam	Lane Bound	Delam

Return to Overview

Delaminations

Bridge: 5003 NB Lane: 3 Image Name: 3_2294000_58594_327.tif

Defect #	LB	144
Feet from Start	2.23	3.29
Feet from Right	29.37	28.56
Defect Size	NA	2.16 sq ft
Length x Width (ft)	NA	1.92 x 1.08
Type	Lane Bound	Delam

Return to Overview

Delaminations

Bridge: 5003 NB Lane: 3 Image Name: 3_2503000_58007_332.tif

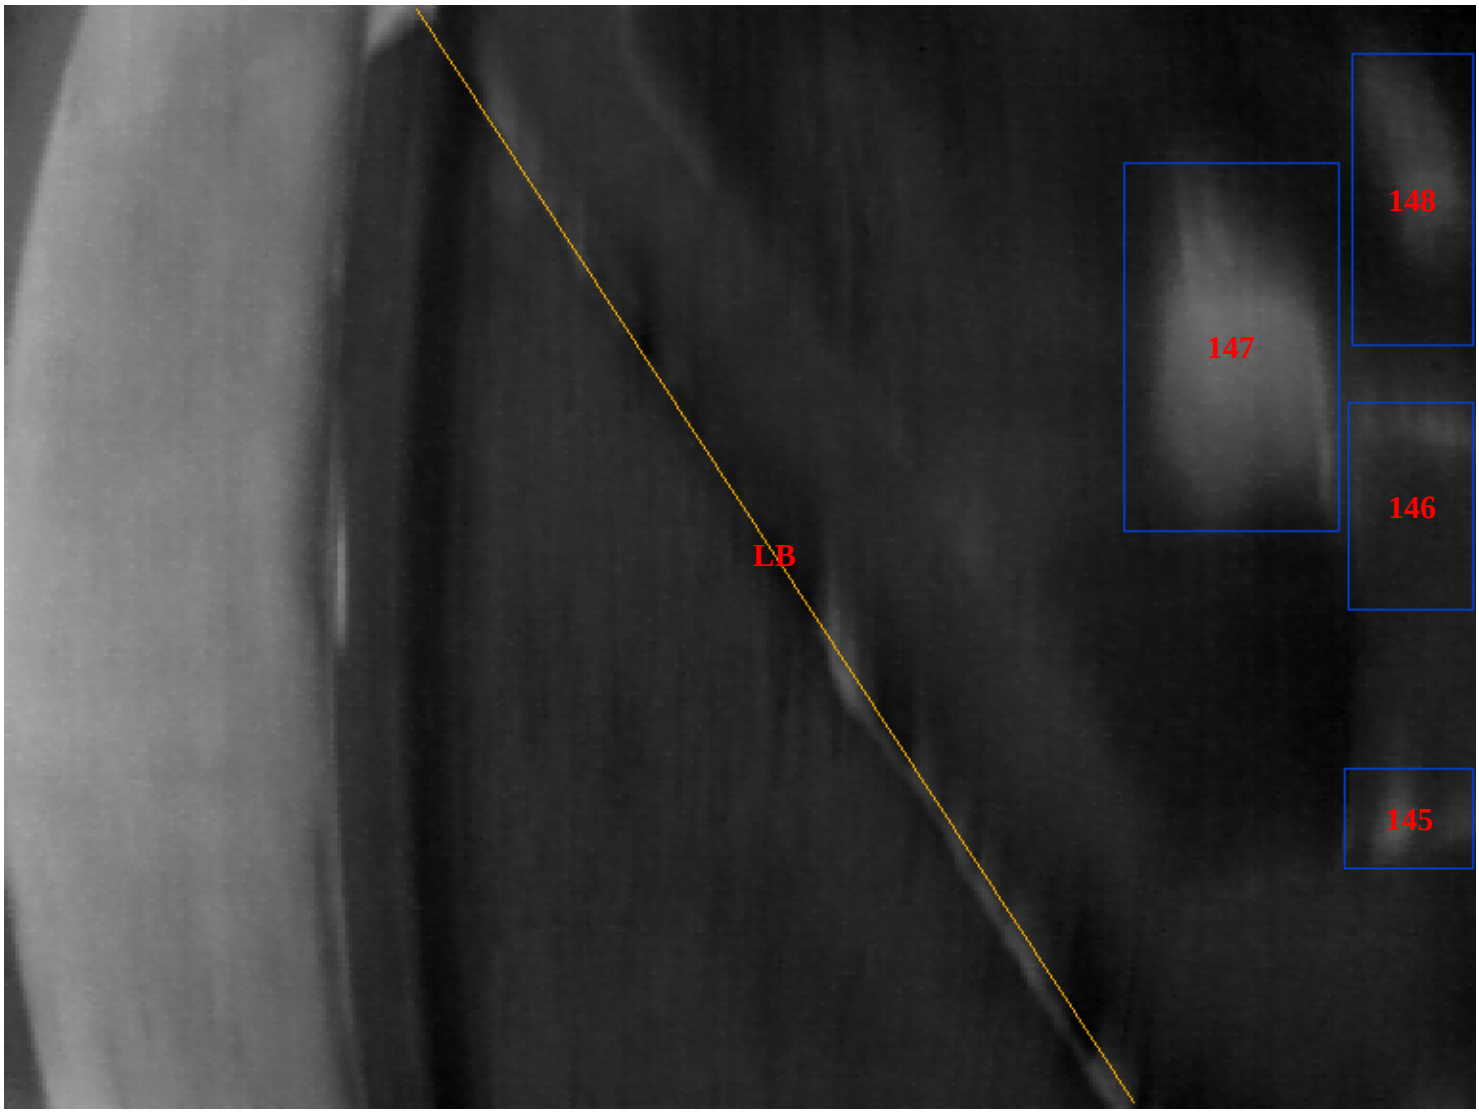

Defect #	145	LB	146	147	148
Feet from Start	6.82	9.28	9.74	11.22	12.60
Feet from Right	28.64	34.67	28.62	30.32	28.60
Defect Size	1.23 sq ft	NA	2.46 sq ft	7.45 sq ft	3.35 sq ft
Length x Width (ft)	0.95 x 1.24	NA	1.95 x 1.20	3.46 x 2.06	2.74 x 1.17
Type	Delam	Lane Bound	Delam	Delam	Delam

Return to Overview

Delaminations

Bridge: 5003 NB Lane: 3 Image Name: 3_2713000_58007_332.tif

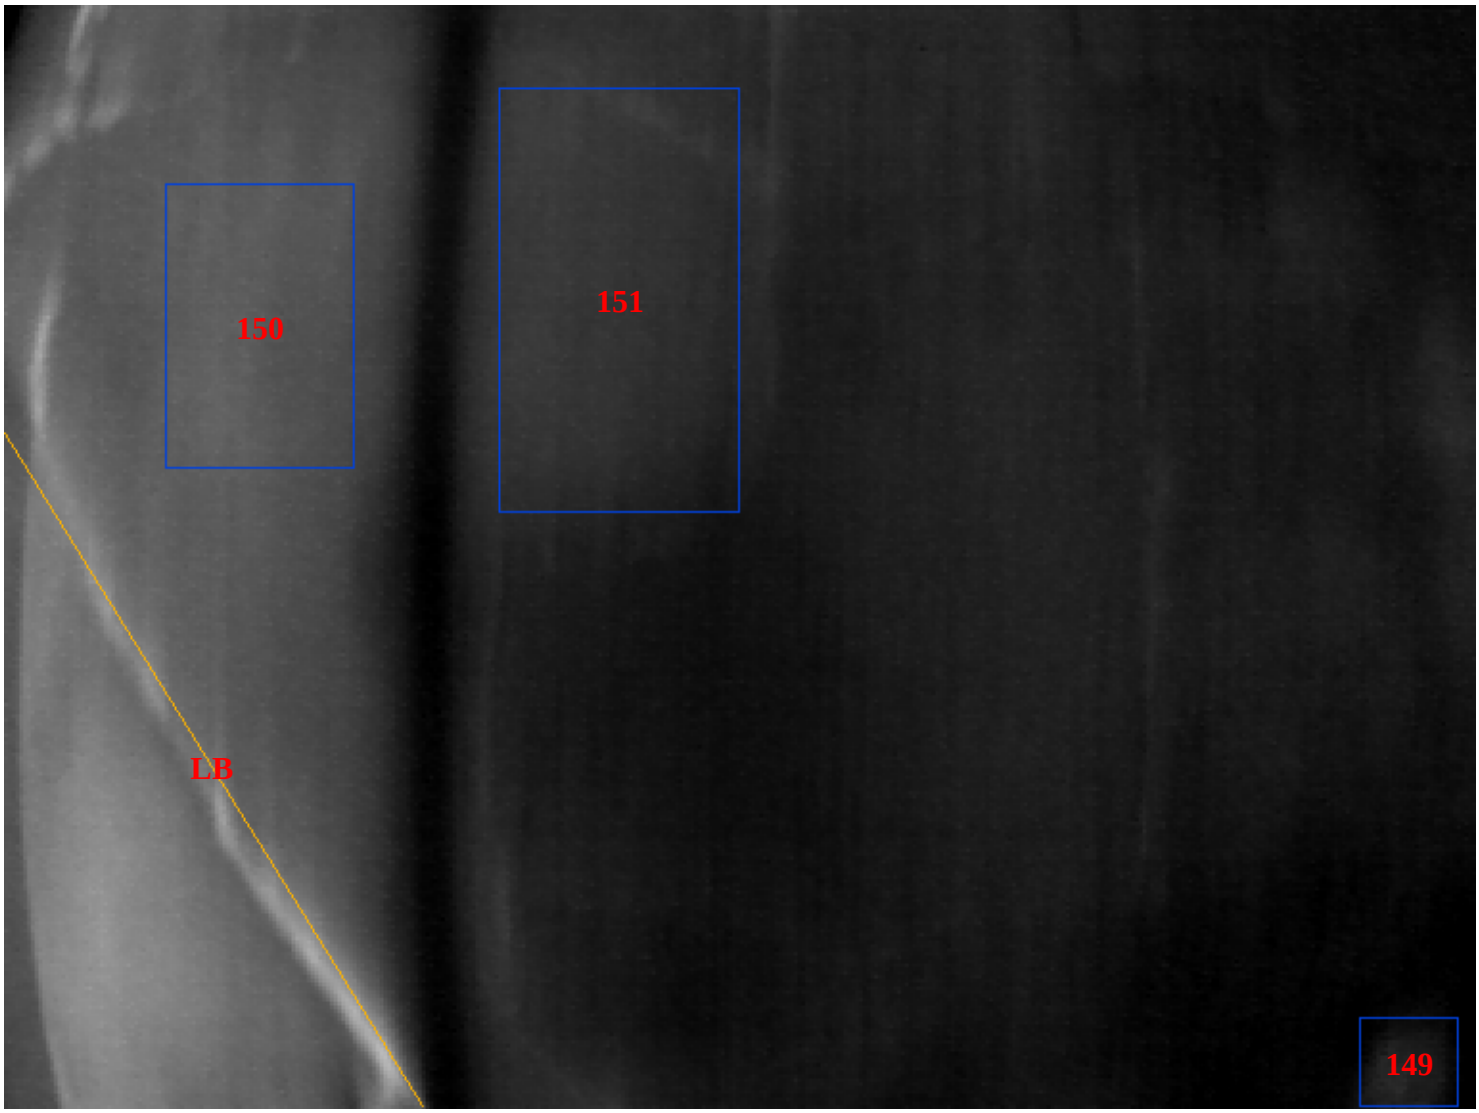

Defect #	149	LB	150	151
Feet from Start	14.69	17.43	21.57	21.81
Feet from Right	28.64	40.01	39.57	36.15
Defect Size	0.83 sq ft	NA	5.04 sq ft	9.56 sq ft
Length x Width (ft)	0.84 x 0.95	NA	2.67 x 1.80	3.98 x 2.30
Type	Delam	Lane Bound	Delam	Delam

Return to Overview

Delaminations

Bridge: 5003 NB Lane: 3 Image Name: 3_2926000_58007_332.tif

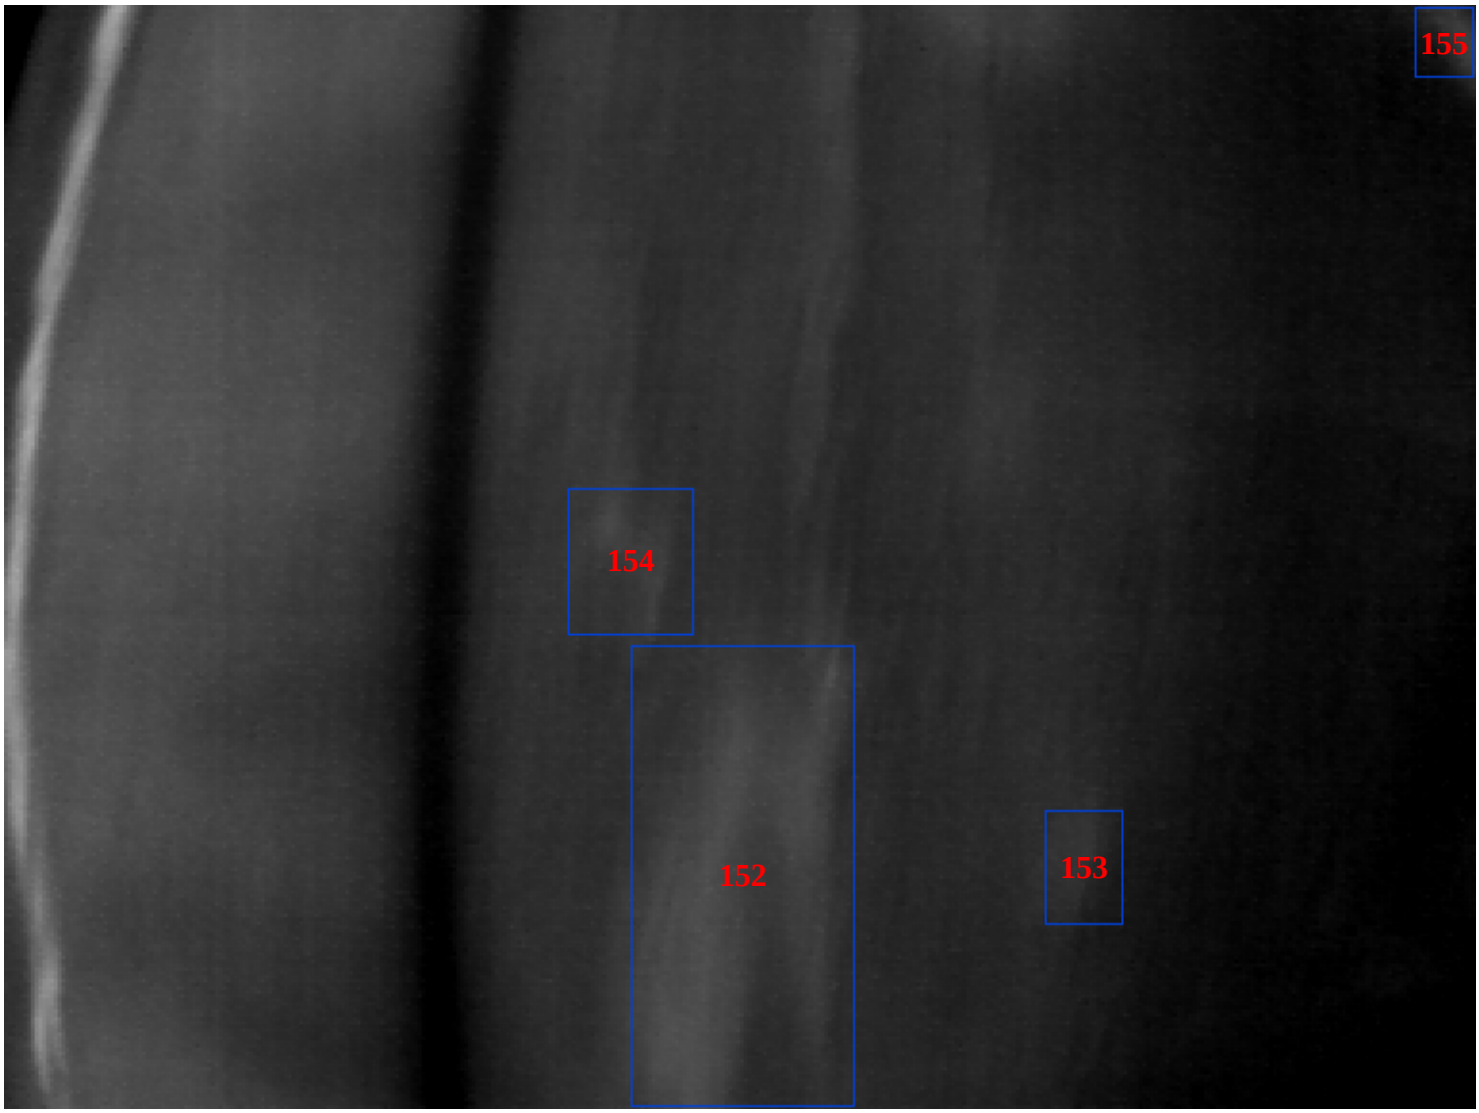

Defect #	152	153	154	155
Feet from Start	26.73	26.81	29.66	34.52
Feet from Right	34.97	31.73	36.04	28.30
Defect Size	9.63 sq ft	0.84 sq ft	1.74 sq ft	0.39 sq ft
Length x Width (ft)	4.32 x 2.13	1.07 x 0.75	1.38 x 1.20	0.66 x 0.57
Type	Delam	Delam	Delam	Delam

Return to Overview

Delaminations

Bridge: 5003 NB Lane: 3 Image Name: 3_3137000_58007_332.tif

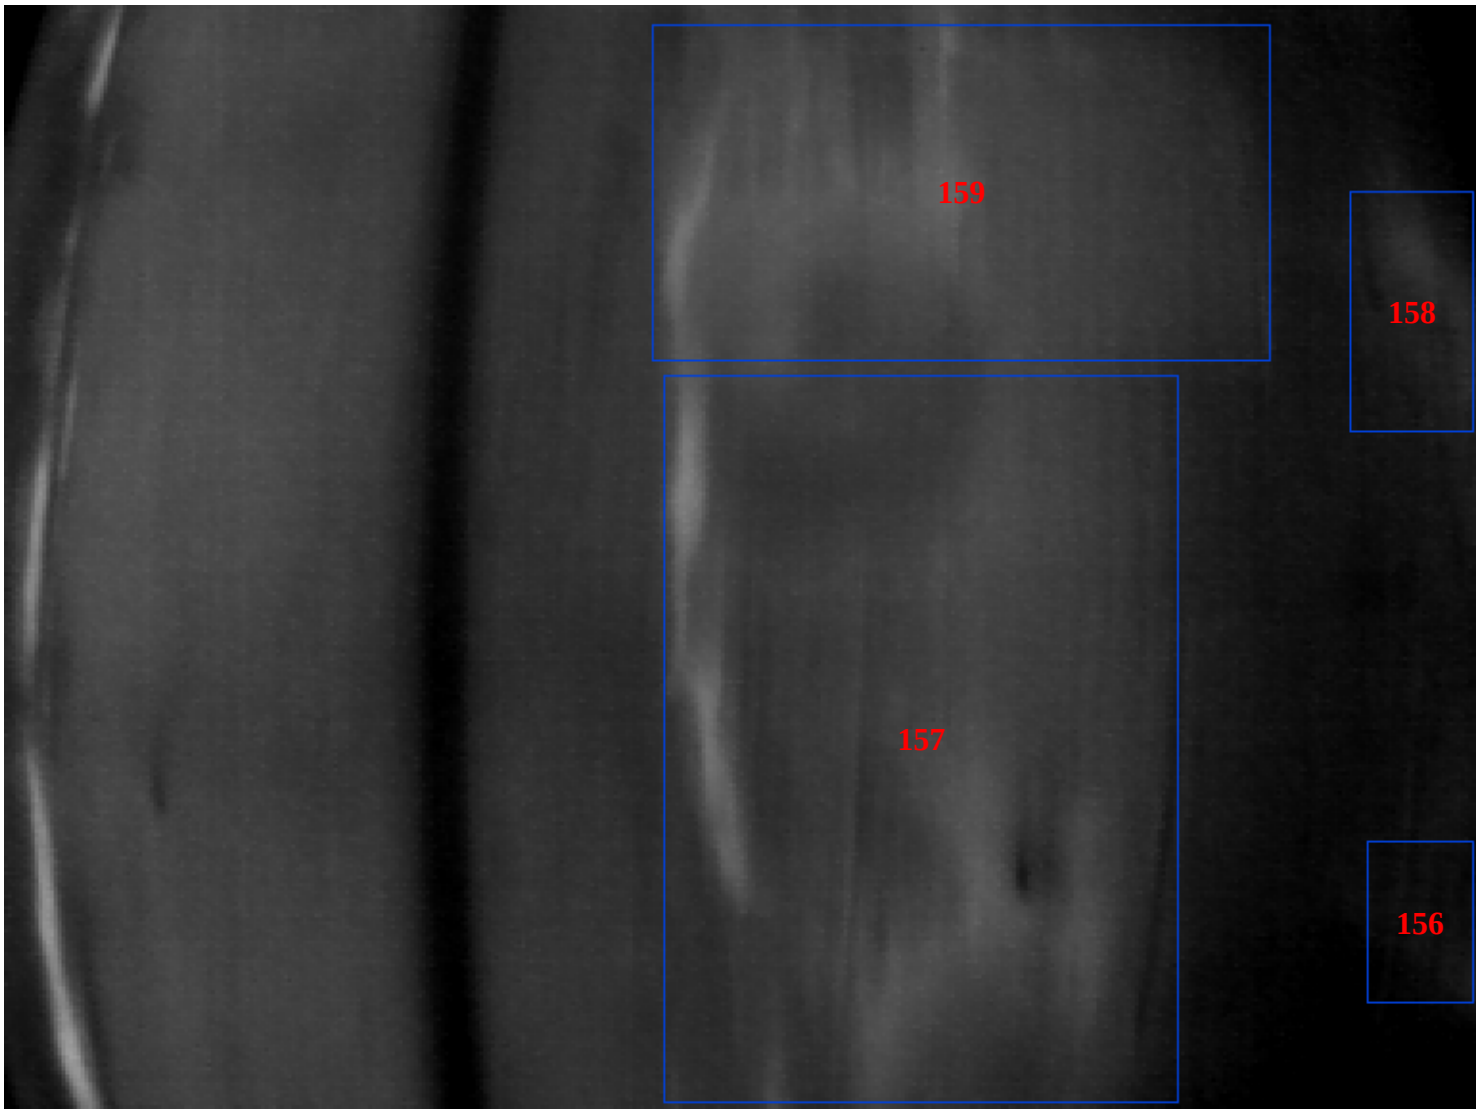

Defect #	156	157	158	159
Feet from Start	36.50	38.21	42.20	43.31
Feet from Right	28.53	33.28	28.61	32.89
Defect Size	1.63 sq ft	34.92 sq ft	2.80 sq ft	19.42 sq ft
Length x Width (ft)	1.52 x 1.02	6.81 x 4.90	2.26 x 1.18	3.15 x 5.89
Type	Delam	Delam	Delam	Delam

Return to Overview

Delaminations

Bridge: 5003 NB Lane: 3 Image Name: 3_3355000_57824_341.tif

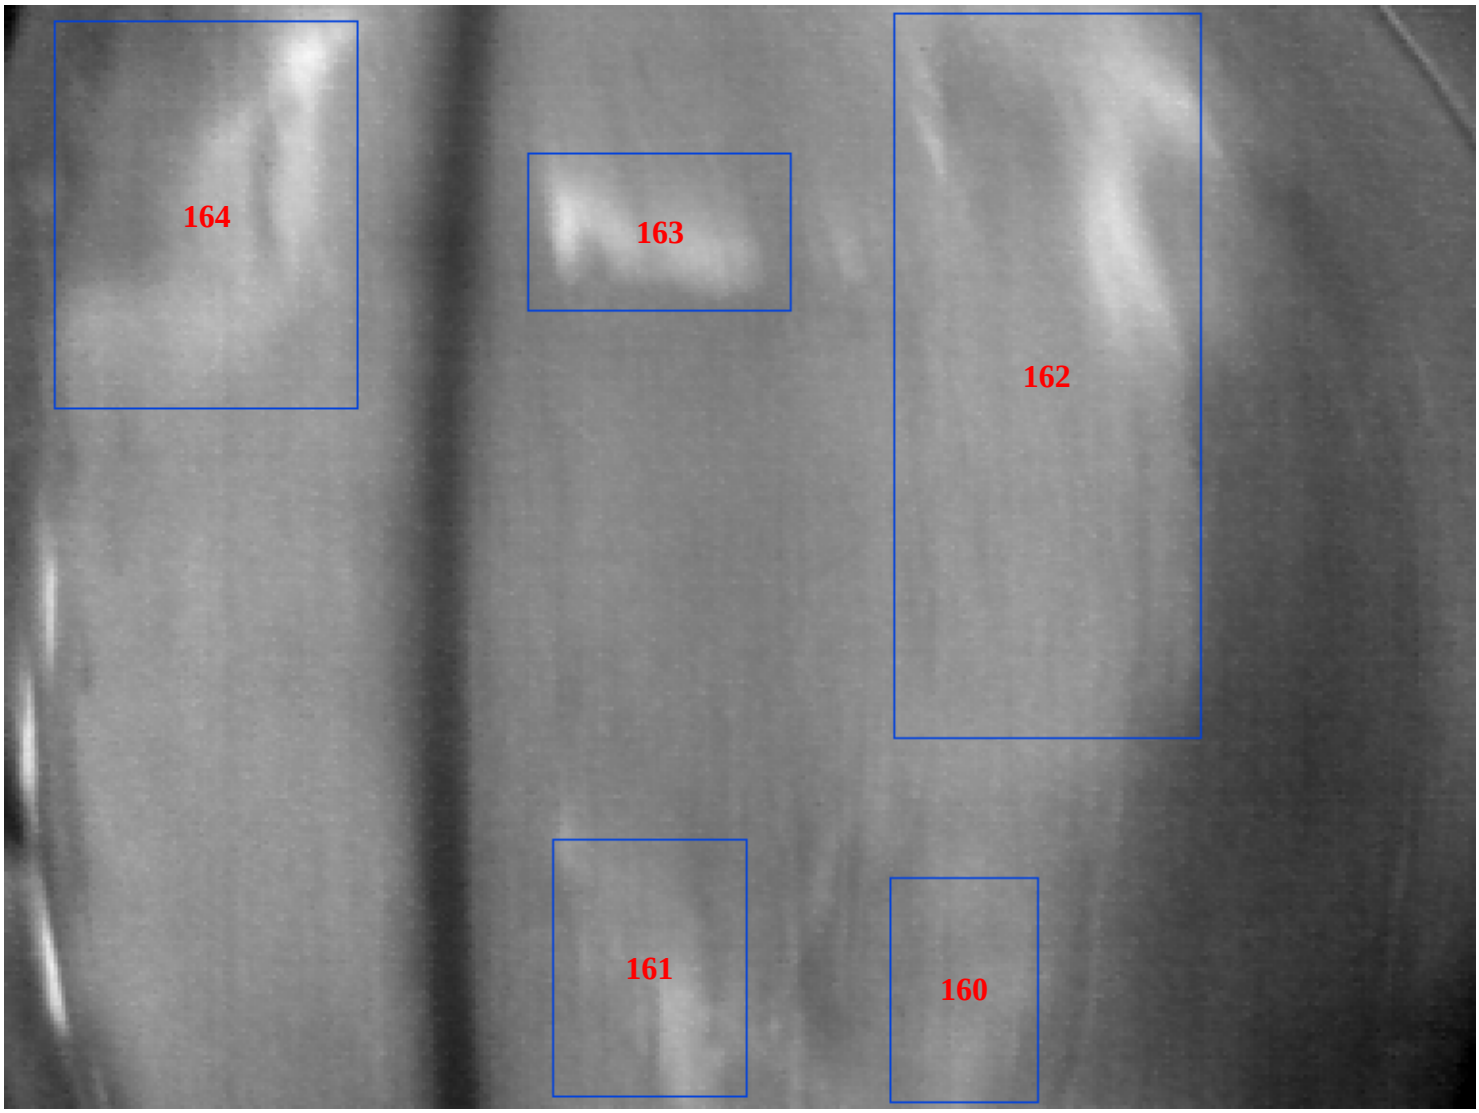

Defect #	160	161	162	163	164
Feet from Start	46.37	46.57	52.11	53.45	53.61
Feet from Right	32.87	35.86	32.07	35.77	40.08
Defect Size	3.14 sq ft	4.70 sq ft	20.85 sq ft	3.91 sq ft	11.03 sq ft
Length x Width (ft)	2.11 x 1.42	2.42 x 1.86	6.79 x 2.93	1.49 x 2.52	3.64 x 2.90
Type	Delam	Delam	Delam	Delam	Delam

Return to Overview

Delaminations

Bridge: 5003 NB Lane: 3 Image Name: 3_3569000_57824_341.tif

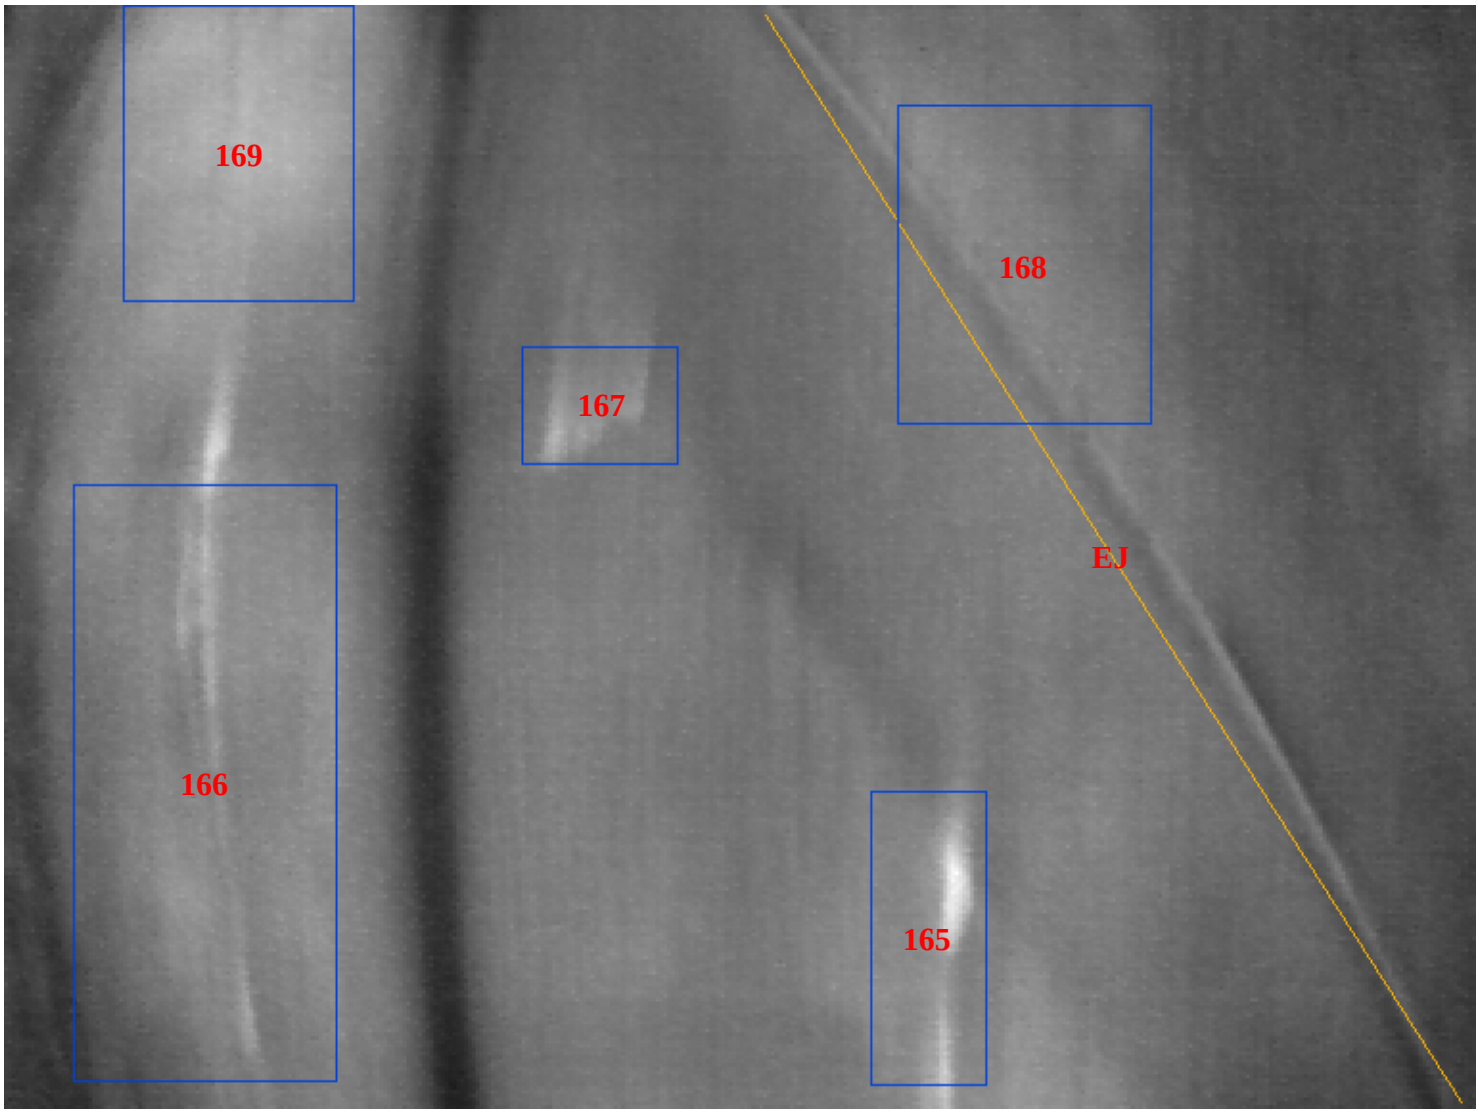

Defect #	165	166	EJ	167	168	169
Feet from Start	57.16	58.61	60.72	62.14	63.46	64.49
Feet from Right	33.20	40.09	31.45	36.33	32.29	39.77
Defect Size	3.21 sq ft	14.71 sq ft	NA	1.74 sq ft	7.59 sq ft	6.41 sq ft
Length x Width (ft)	2.76 x 1.11	5.59 x 2.52	NA	1.11 x 1.49	2.99 x 2.42	2.78 x 2.21
Type	Delam	Delam	Joint	Delam	Delam	Delam

Return to Overview

Delaminations

Bridge: 5003 NB Lane: 3 Image Name: 3_3783000_57824_341.tif

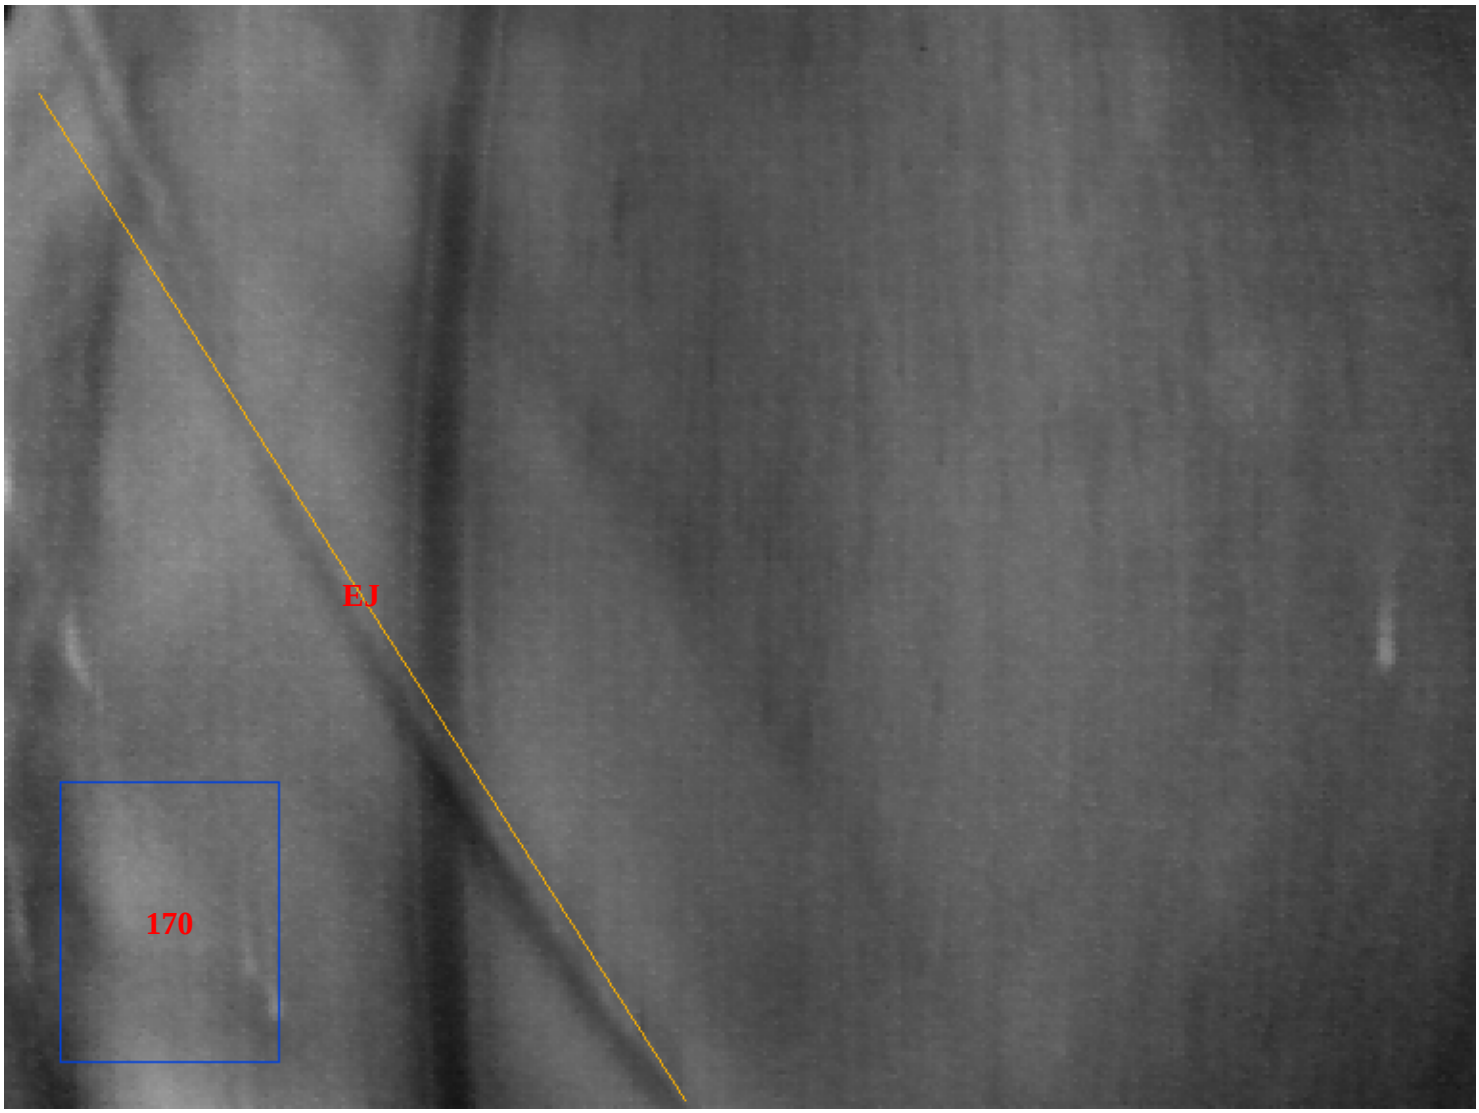

Defect #	170	EJ
Feet from Start	67.62	70.67
Feet from Right	40.42	38.60
Defect Size	5.78 sq ft	NA
Length x Width (ft)	2.63 x 2.10	NA
Type	Delam	Joint

Return to Overview