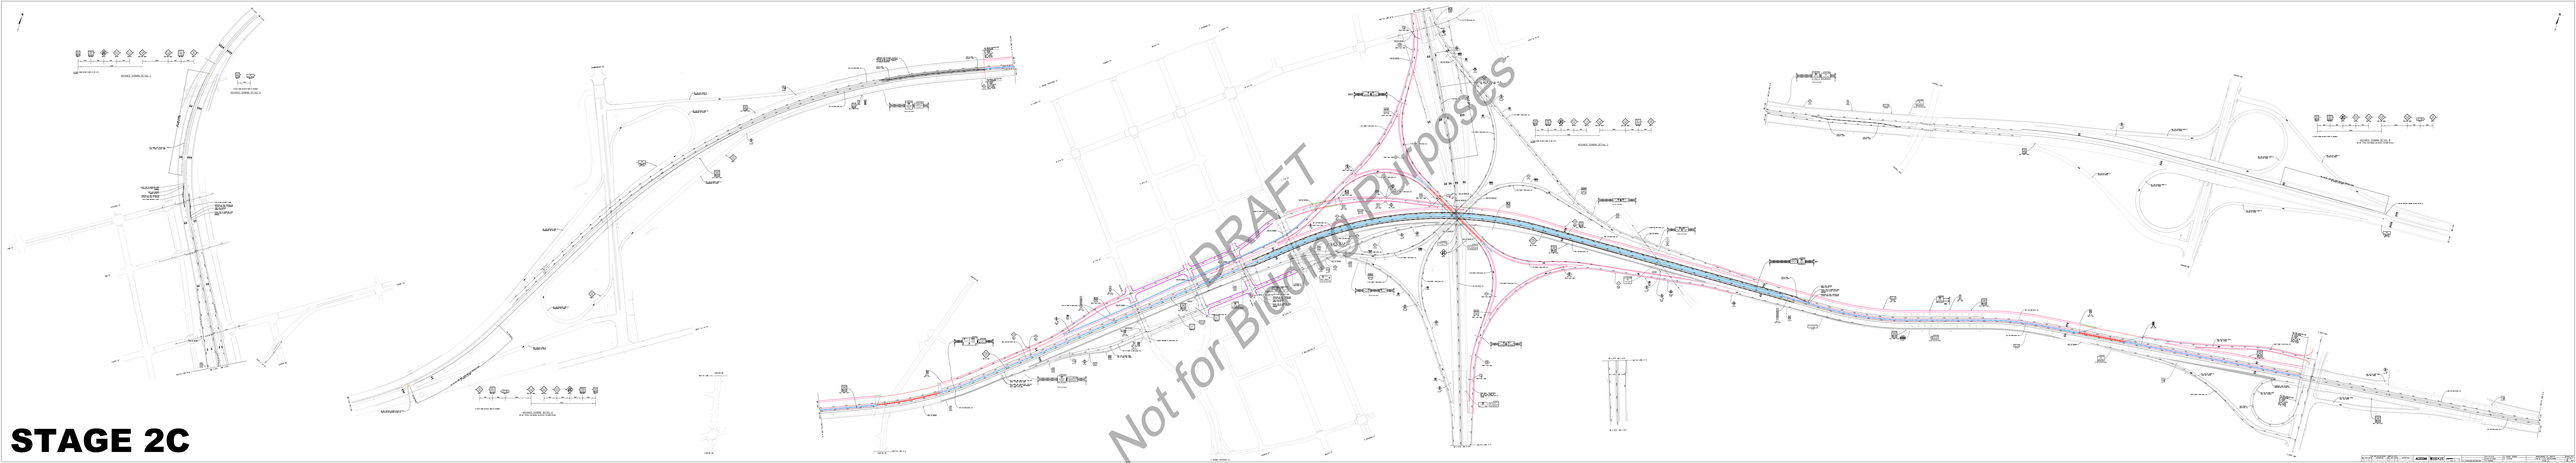

STAGE 2C

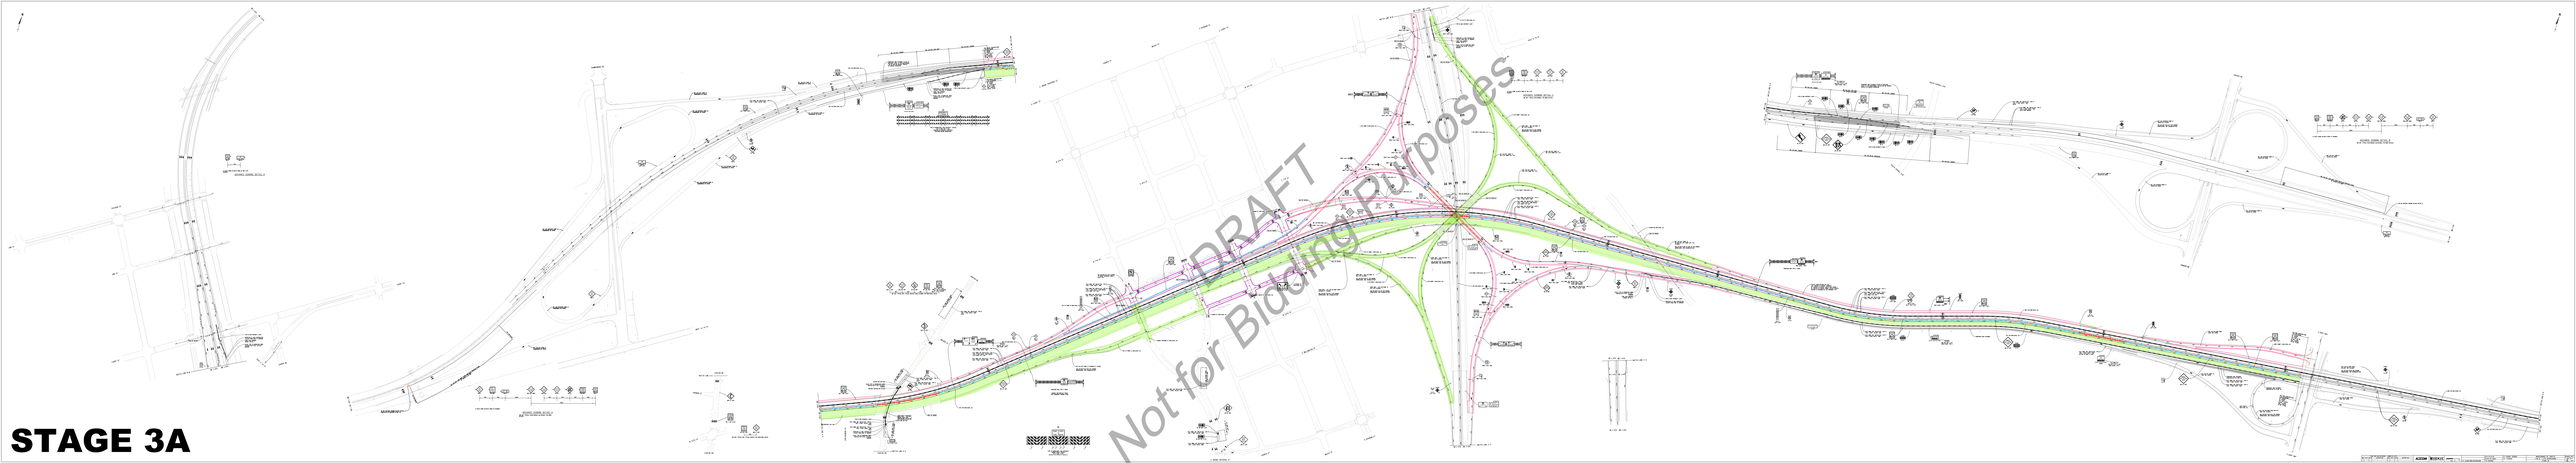

STAGE 3A

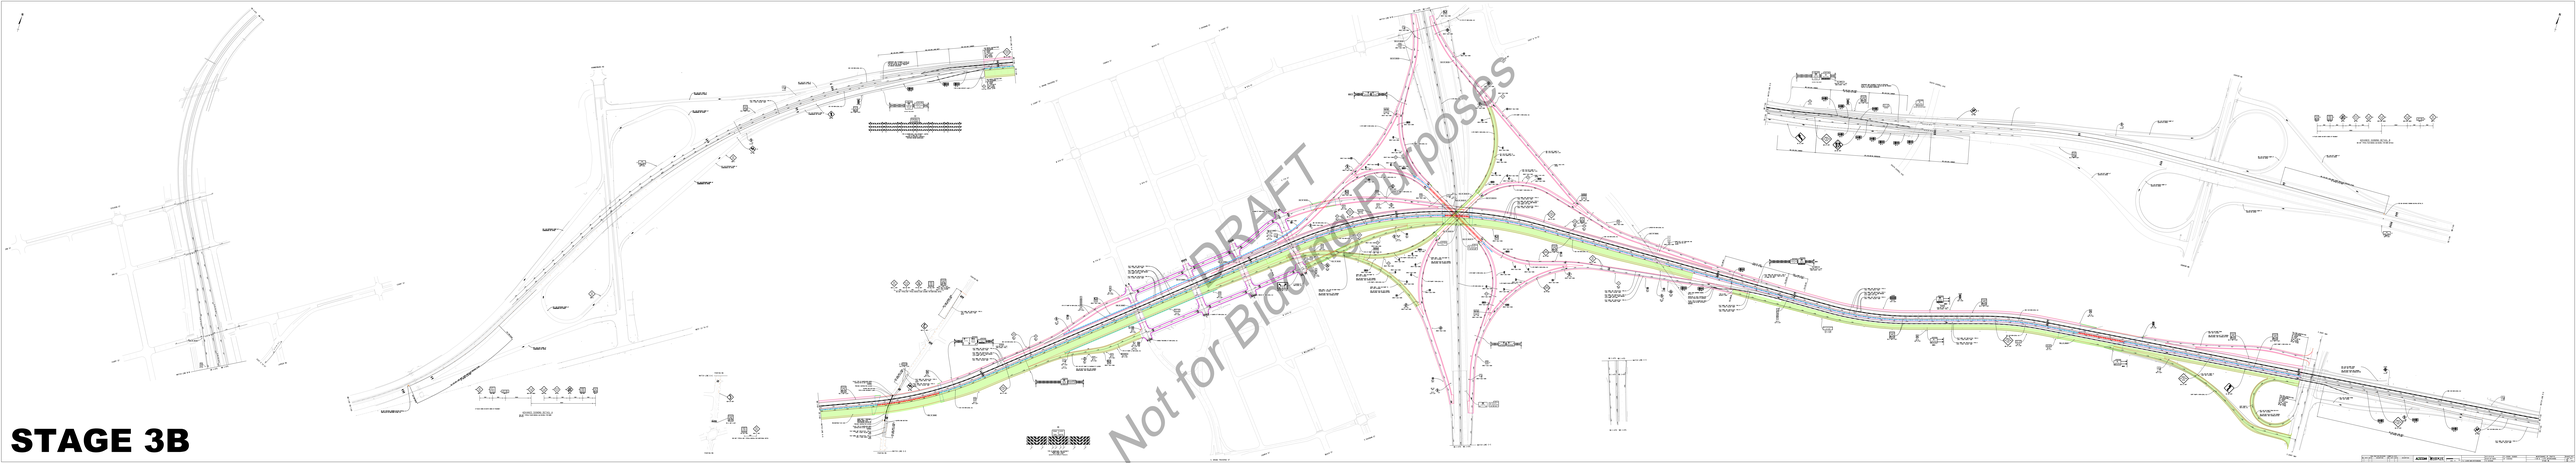
STAGE 3B
DRAFT
Not for Bidding Purposes